

Albany Rapp Road Landfill

Albany, New York

Drawing Index

Sheet No.	Title	Sheet No.	Title
1.0	Title Sheet	S.0	Stream Restoration Plan (SE)
G.0	Grading Plan (SE)	S.1	Stream Restoration Plan (NE)
G.1	Grading Plan (SW)	S.2	Stream Restoration Plan: (NW)
G.2	Grading Plan (NE)	S.3	Stream Restoration: Longitudinal Profile
G.3	Grading Plan (NW)	S.4	Stream Restoration: Sections
G.4	Grading Details	S.5	Stream Restoration: Details
E.0	Existing Land Cover (SE)	ES.0	Erosion and Sedimentation Control Plan (SE)
E.1	Existing Land Cover (SW)	ES.1	Erosion and Sedimentation Control Plan (SW)
E.2	Existing Land Cover (NE)	ES.2	Erosion and Sedimentation Control Plan (NE)
E.3	Existing Land Cover (NW)	ES.3	Erosion and Sedimentation Control Plan (NW)
R.0	Restoration Plan (SE)	ES.4	Erosion and Sedimentation Control Details
R.1	Restoration Plan (SW)	C.0	Salvage/Closure Plan
R.2	Restoration Plan (NE)	W.0	Wetland Impact Plan
R.3	Restoration Plan (NW)	T.0	Trail Plan
R.4	Restoration Planting Schedule	P.0	Phasing Plan
R.5	Restoration Planting Schedule	M.0	Monitoring Plan
R.6	Restoration Planting Schedule	PM.0	Pest Management Plan
R.7	Restoration Planting Schedule		
R.8	Restoration Details		

NOTES

GENERAL:

- Existing topography and mapping developed by XXX. Actual topography at time of construction is anticipated to vary slightly from that shown.
- Elevations shown on this drawing are based on the U.S.G.S. vertical datum of XXX.
- Delineated wetlands shown here are as depicted in XXX.
- Information on these plans shall be used in conjunction with specifications titled, "Specifications for XXX", dated XXX.
- The CONTRACTOR shall not enter private property unless authorized by OWNER.
- All quantities are Landscape Architects estimates. These quantities are not to be taken as defining or limit the amount of work to be done under the contract. The CONTRACTOR is responsible for his or her own estimates. All discrepancies are to be reported to the Landscape Architect's office immediately.
- The CONTRACTOR shall be responsible for checking plant and material quantities to ensure quantities on drawings and plant lists are the same. In the event of a discrepancy, the quantities on the plan shall prevail.

ENVIRONMENTAL REQUIREMENTS:

- Work is to be performed in accordance with the requirements provided in USACE Permit Number XXX. The CONTRACTOR is responsible for reviewing and becoming familiar with permit requirements. Copies of these permits shall be maintained on the project site.
- Erosion and sedimentation controls shall be installed by the CONTRACTOR prior to any disturbance of the grounds occurs, with the exception of those activities required to install these controls.
- Contractor shall furnish an affidavit certified by CONTRACTOR and seed and plant suppliers per the specifications prior to commencing seeding and planting work.


PROTECTION OF UTILITIES:

- Notify Dig Safely New York two (2) working days prior to digging at 1-800-962-7962 for a Utility Stake-out.

PROJECT SITE



Site Location Map

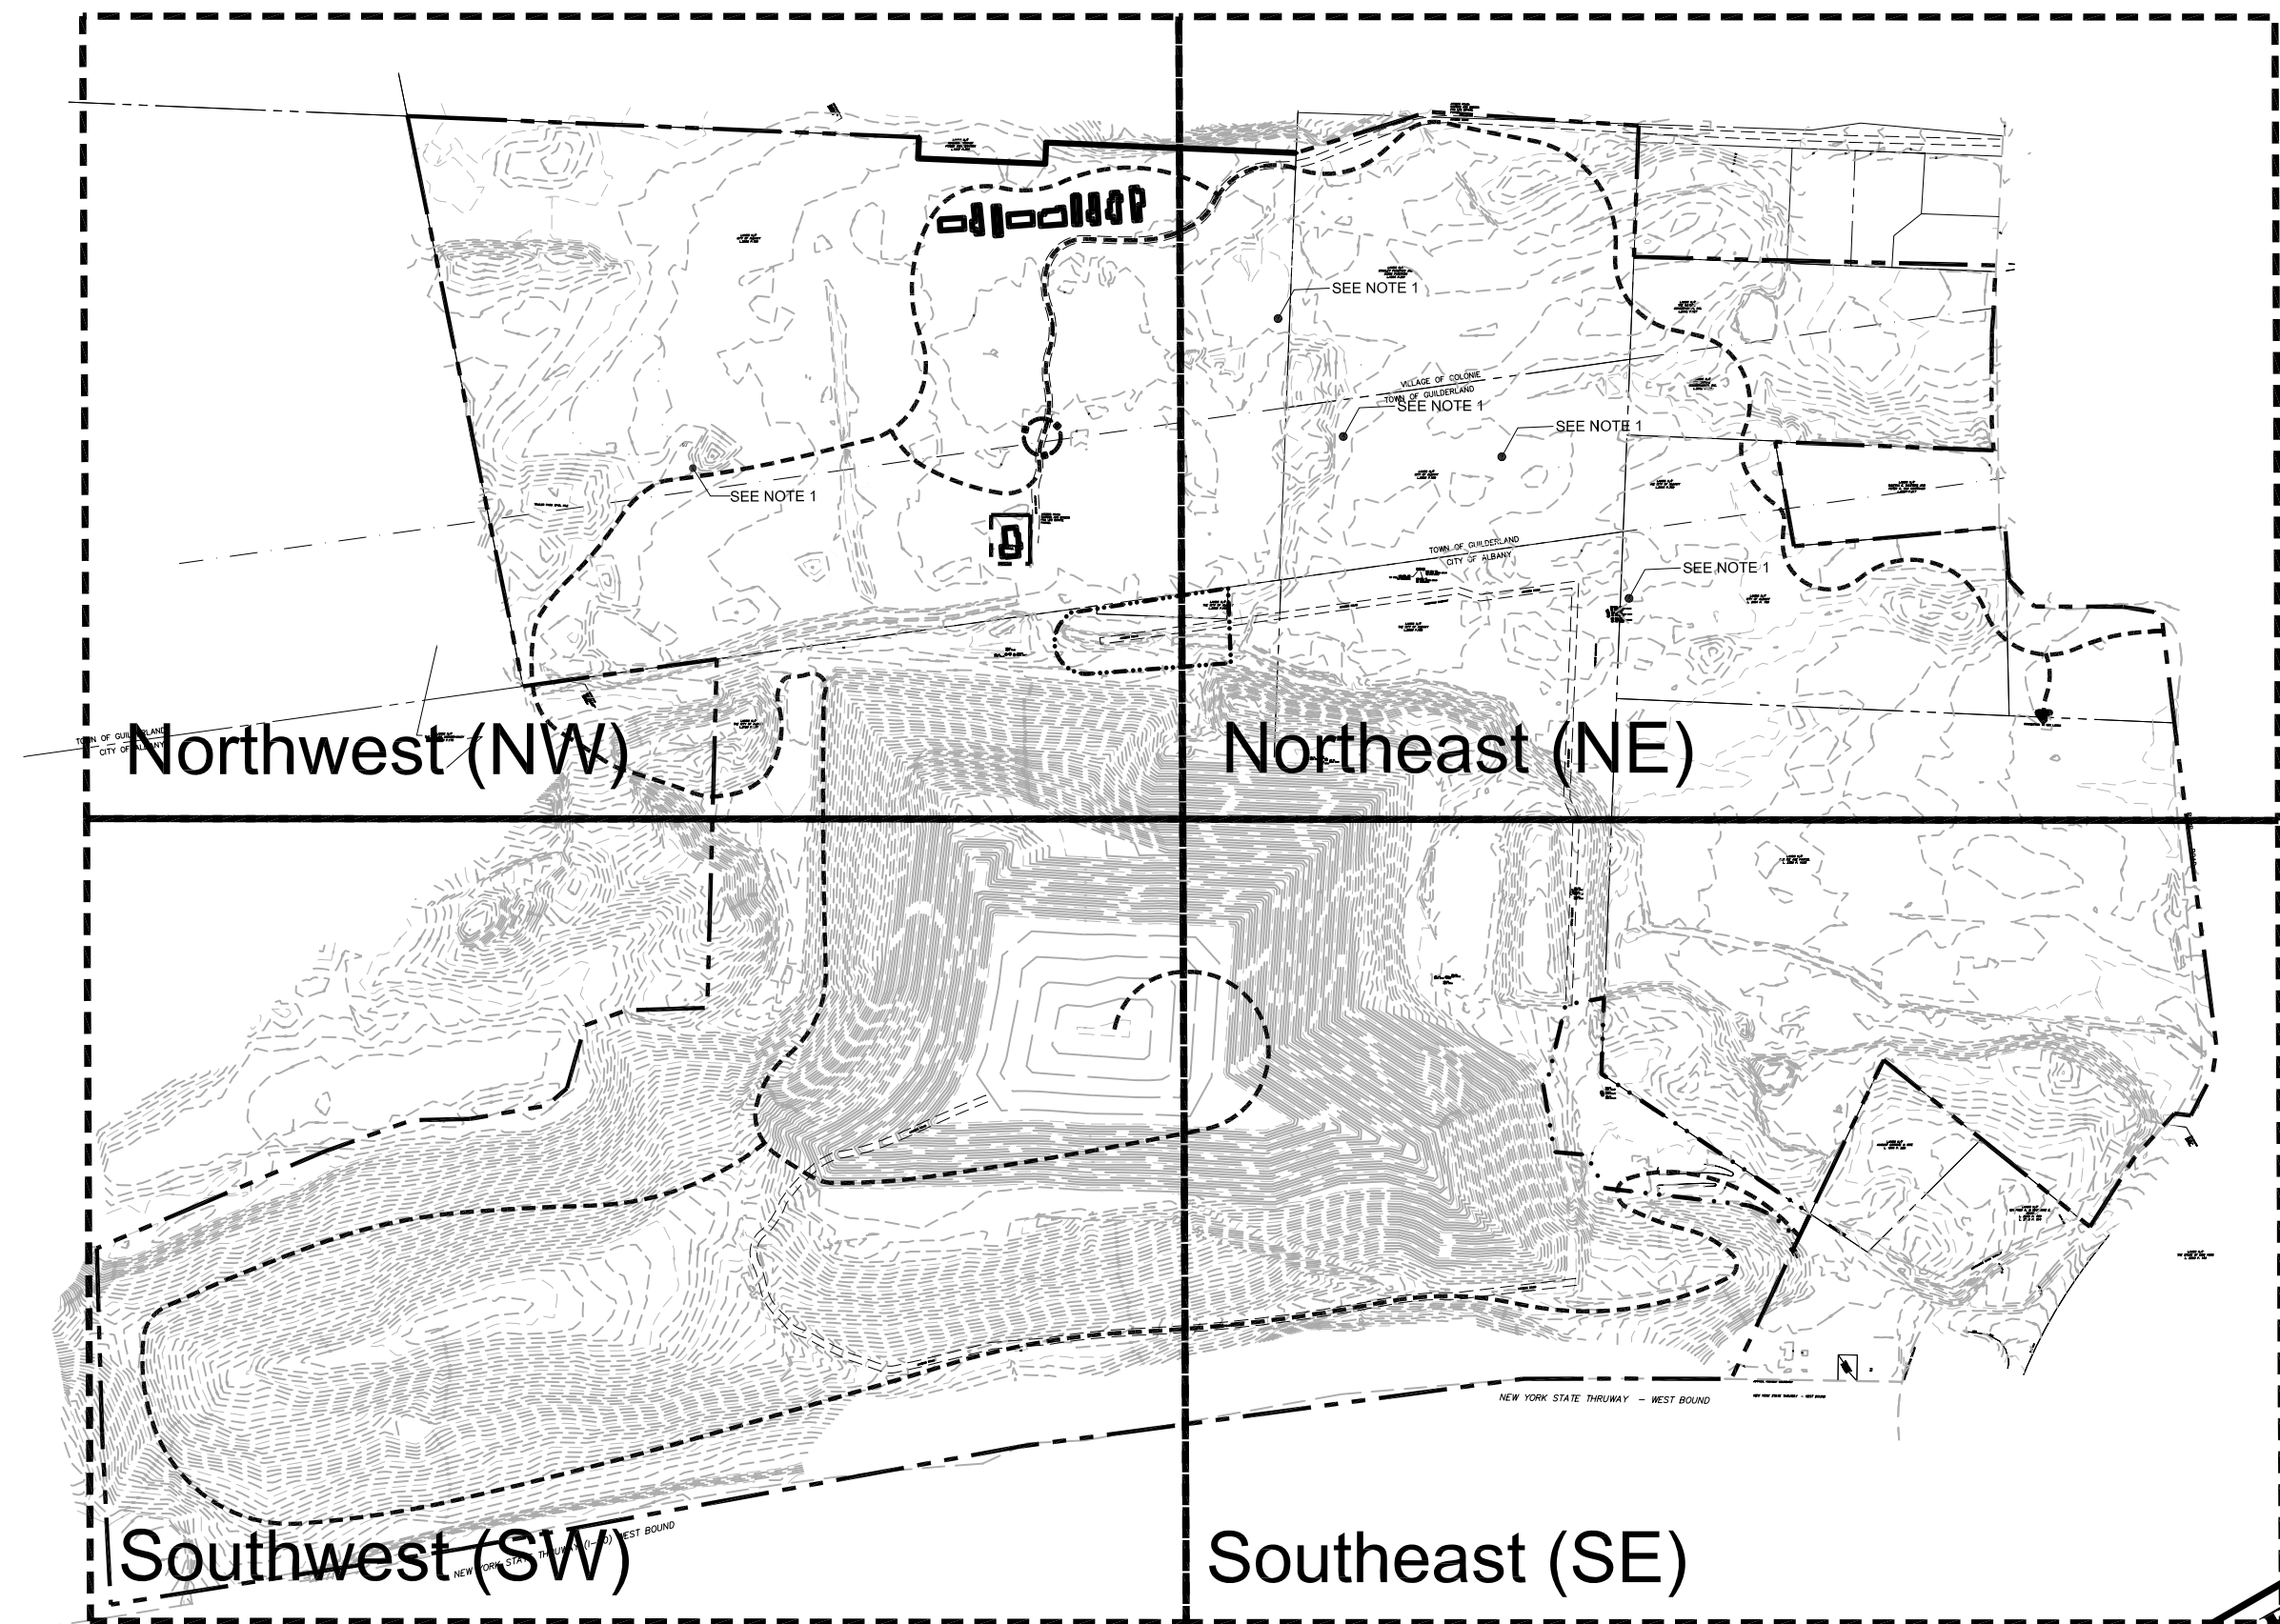

Sheet Set Division

IN PROGRESS
DO NOT USE FOR
CONSTRUCTION

Albany Rapp Road Landfill

Albany, New York
City of Albany, Dept. of General Services
One Conners Blvd.
Albany, New York

Title Sheet

REVISIONS			
No. 9	Date: 10 April 2009	By: kvlmm	
Description: Edits to grading plan based on historic points/markers.			
No. 10	Date: 16 April 2009	By: kvlmm	
Description: Edits to grading, restoration, wetland mitigation, stream restoration and erosion control plans.			
No. 11	Date: 28 April 2009	By: kv	
Description: Edits to grading, restoration and wetland mitigation plans.			
No. 12	Date: 04 May 2009	By: kv	
Description: Edits to grading, erosion control and restoration plans based on STP 1017 historic points.			
AES Proj. #: 06-0590			
Checked:			
Approved:			
Drawn by: mrr & kv			
File: 060590cmt			
Date: 10 April 2009			
Coordinate System: NAD NY State Plane, East (ft)			




CHA
CLOUGH HANCOCK & ASSOCIATES LLP
111 Western Circle, P.O. Box 5209 Albany, NY 12205-0209
Main: (518) 455-4550 • www.doughhancoc.com














Applied Ecological Services, Inc.
17921 Smith Road, P. O. Box 256
Brookfield, VT 05200
Phone: 608.897.8641 Fax: 608.897.8486
www.appliedeco.com
Email: info@appliedeco.com


© 2009. All designs, concepts, details, etc. are the property of Applied Ecological Services, Inc. (AES) and may not be duplicated, photographed or reproduced without the written consent of AES, Inc.

Sheet Number

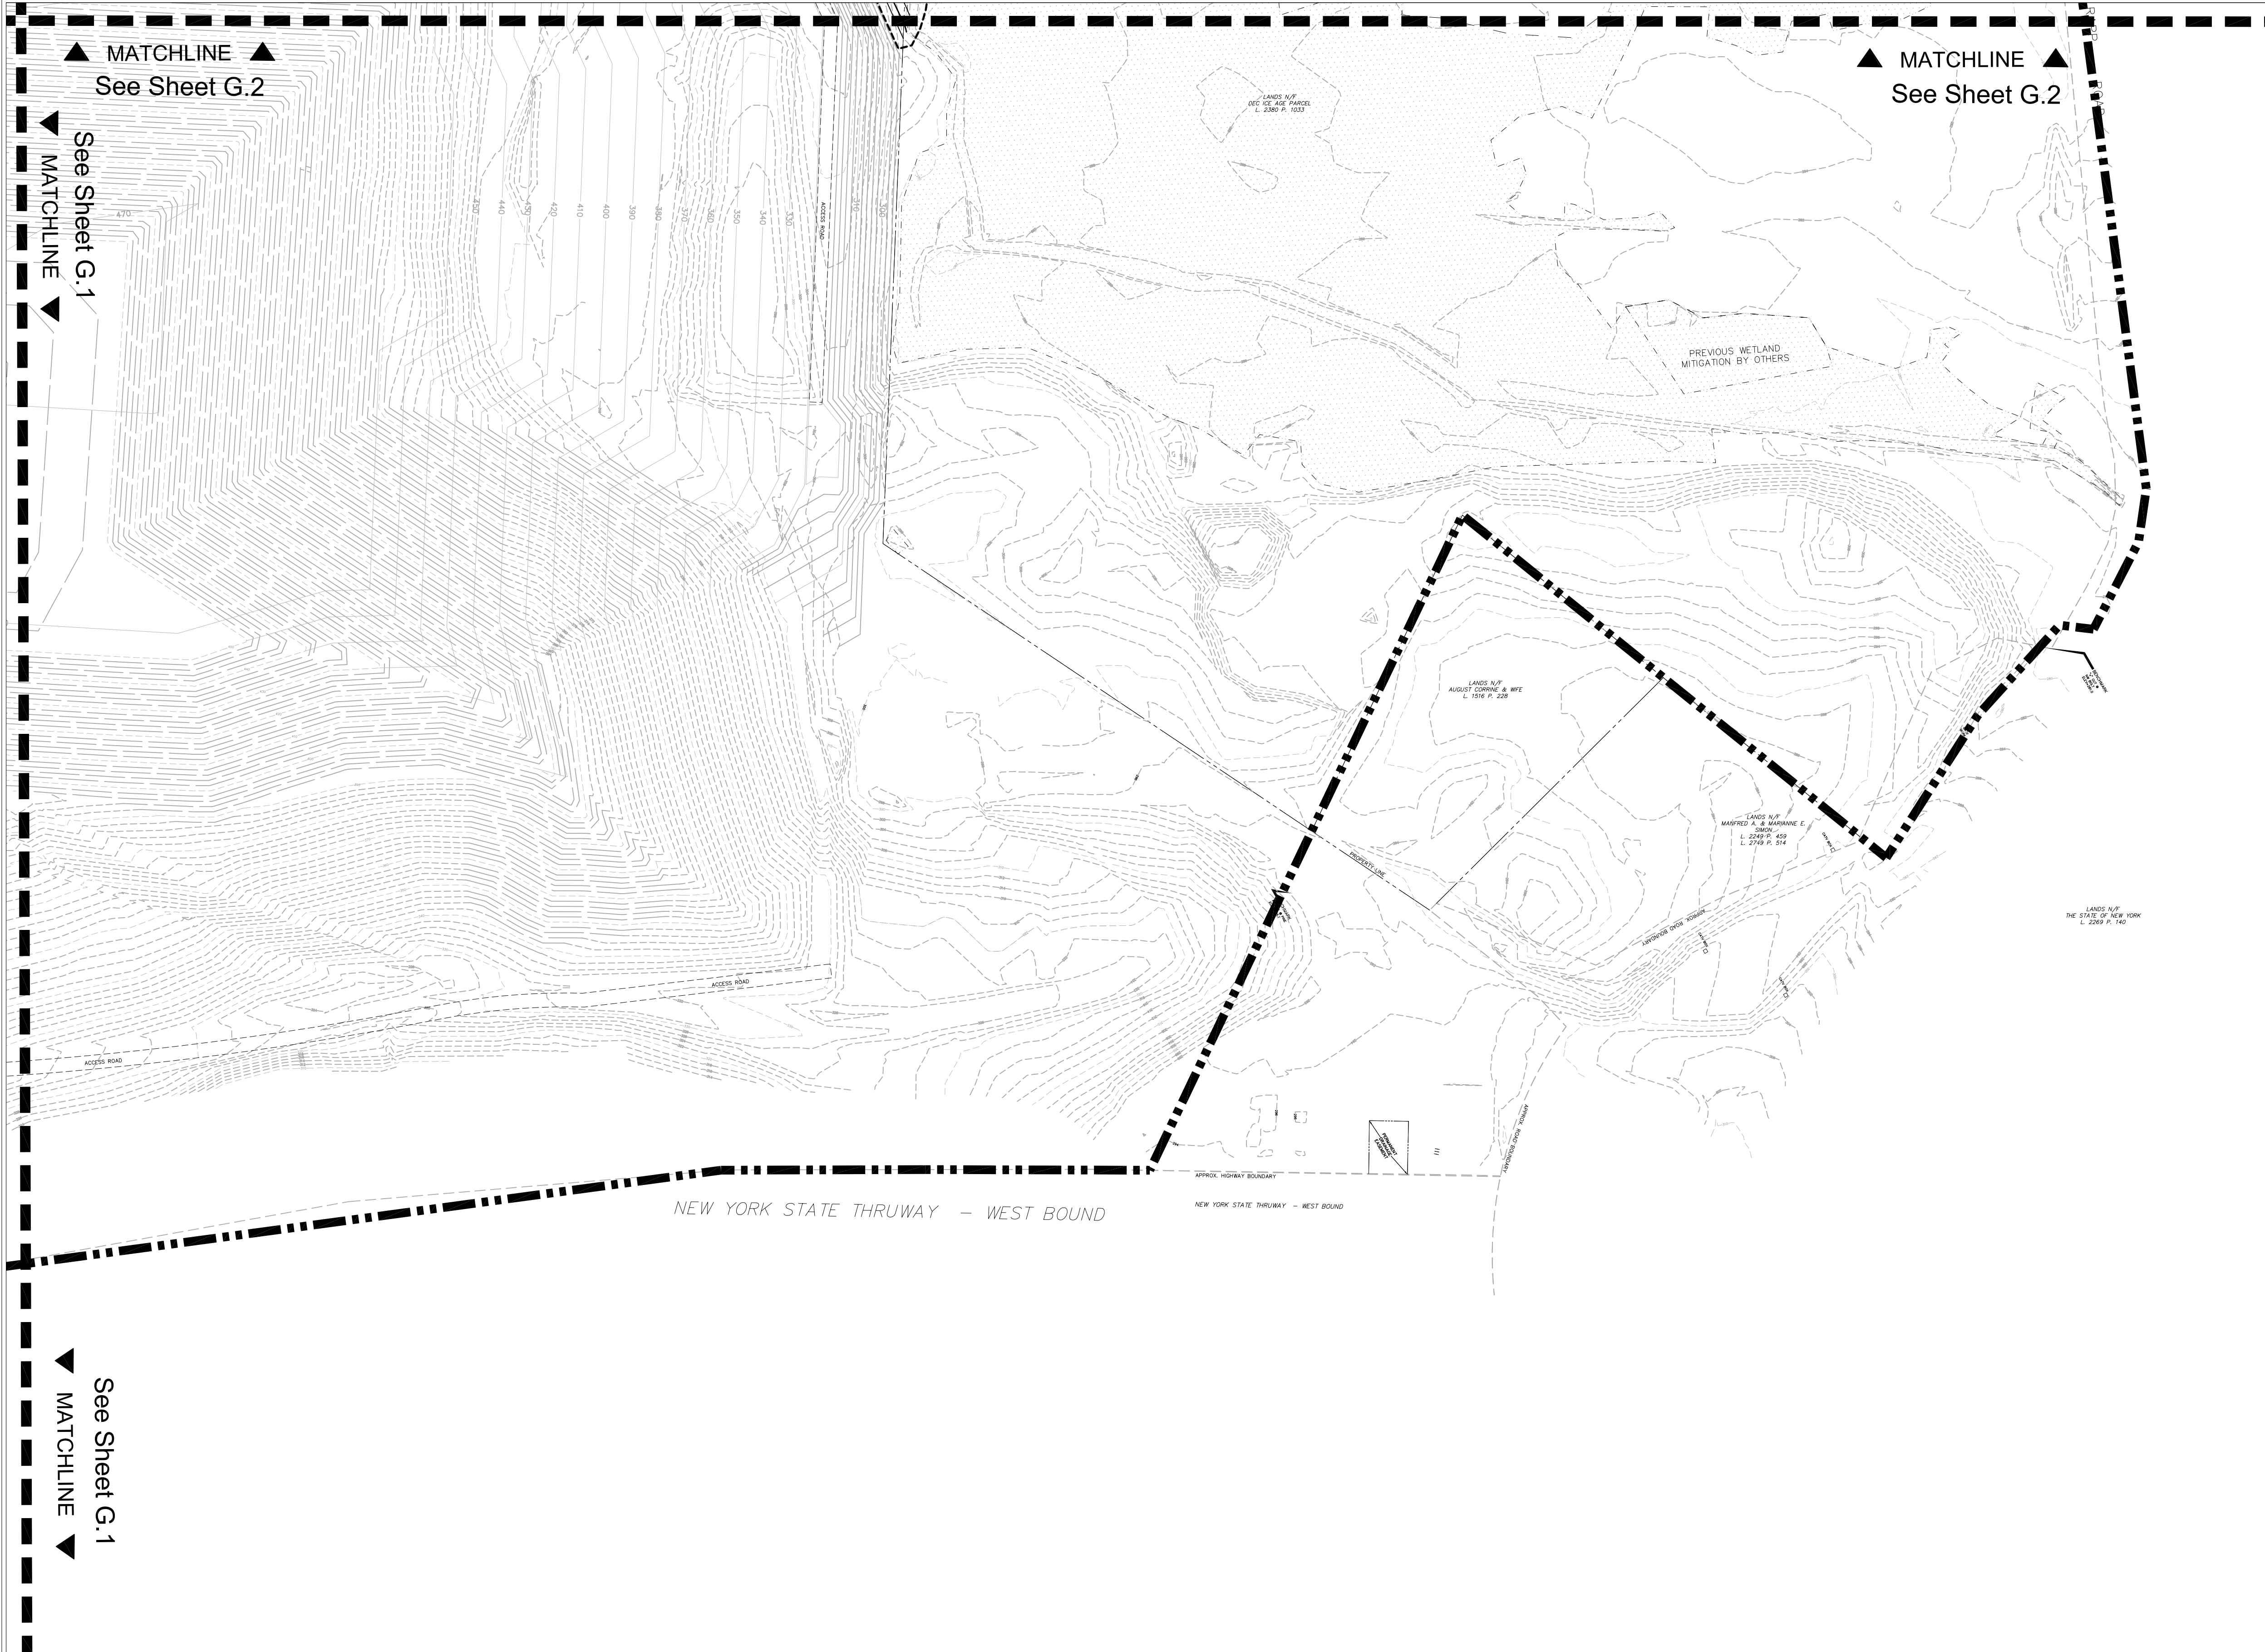


LEGEND

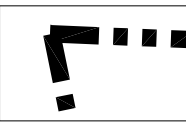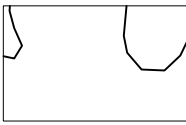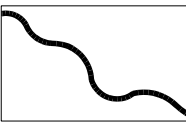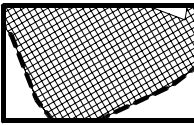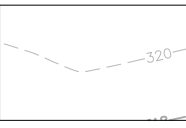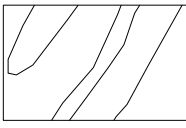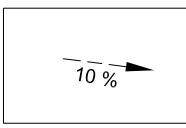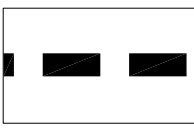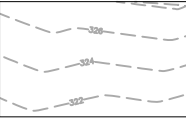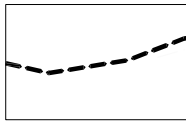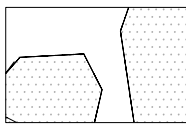-  Site Boundary
-  Proposed 10' Contours
-  Proposed Drainage Channel
-  Topsoil Stripping Treatment
-  Existing 10' Contours
-  Proposed 2' Contours
-  Slope
-  Sheet Match Line
-  Existing 2' Contours
-  Limits of Restoration Grading
-  Wetland

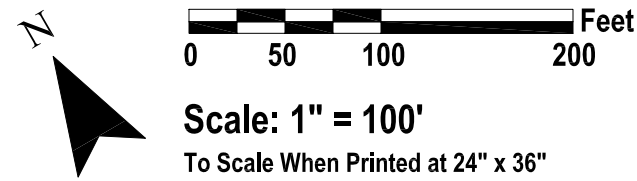

Sheet Layout Diagram

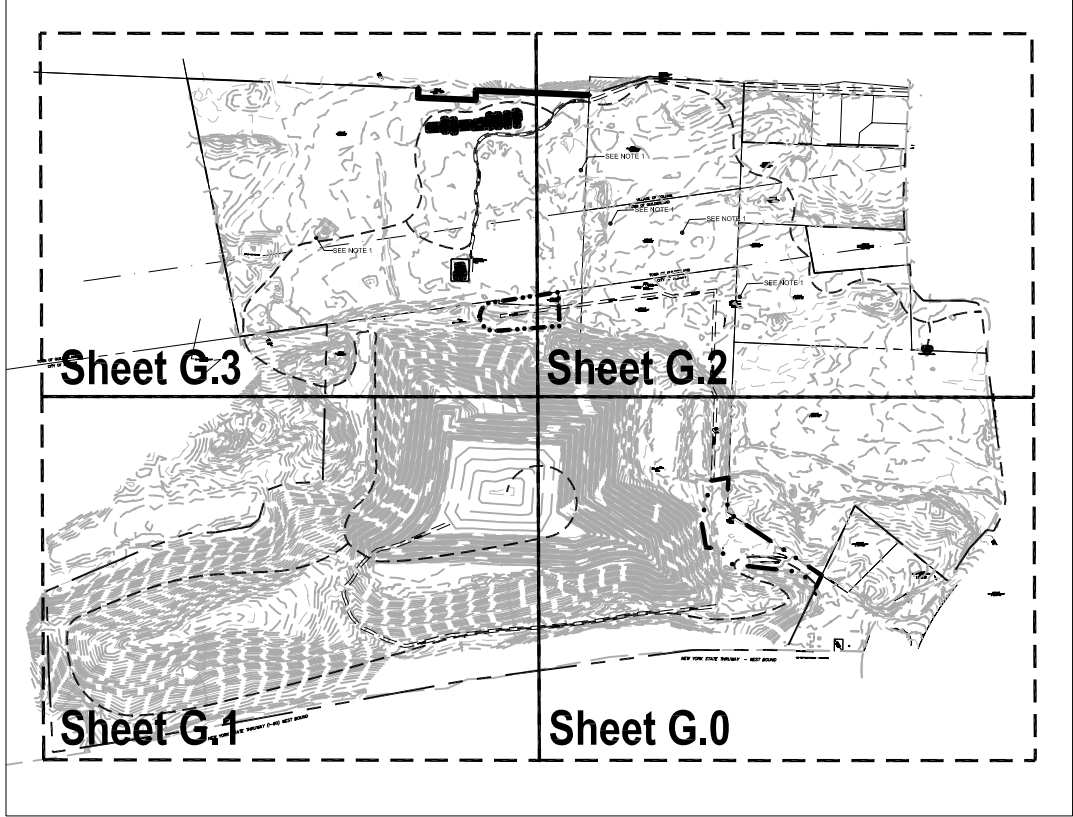

Notes:

- Non-wetland areas of existing spoil piles to be stripped from current location and placed below final grade in areas of major earthwork.

Albany Rapp Road Landfill

Albany, New York
City of Albany, Dept. of General Services
One Conners Blvd.
Albany, New York

Restoration
Grading Plan
(SE)

REVISIONS		
No: 9	Date: 10 April 2009	By: kvl/mmr
Description: Edits to grading plan based on historic points/markers.		
No: 10	Date: 16 April 2009	By: kvl/mmr
Description: Edits to grading, restoration, wetland mitigation, stream restoration and erosion control plans.		
No: 11	Date: 28 April 2009	By: kvl
Description: Edits to grading, restoration and wetland mitigation plans.		
No: 12	Date: 04 May 2009	By: kvl
Description: Edits to grading, erosion control and restoration plans based on STP 1017 historic points.		
AES Proj. #: 06-0590		
Checked:		
Approved:		
Drawn by: mrr & kvl		
File: 060590.mxd		
Date: 10 April 2009		
Coordinate System: NAD NY State Plane, East (ft)		

GHA
CLOUGH HARBOR & ASSOCIATES LLP
111 Wilkes Circle, P.O. Box 5209, Albany, NY 12205-0209
Main: (518) 453-4550 • www.cloughharbour.com




Applied Ecological Services, Inc.
17921 Smith Road, P. O. Box 256
Brookfield, VT 05202
Phone: 608.897.8641 Fax: 608.897.8486
www.appliedeco.com
Email: info@appliedeco.com

© 2009. All designs, concepts, details, etc. are the property of Applied Ecological Services, Inc. (AES) and may not be duplicated, photographed or reproduced without the written consent of AES, Inc.

Sheet Number

G.0



IN PROGRESS
DO NOT USE FOR
CONSTRUCTION

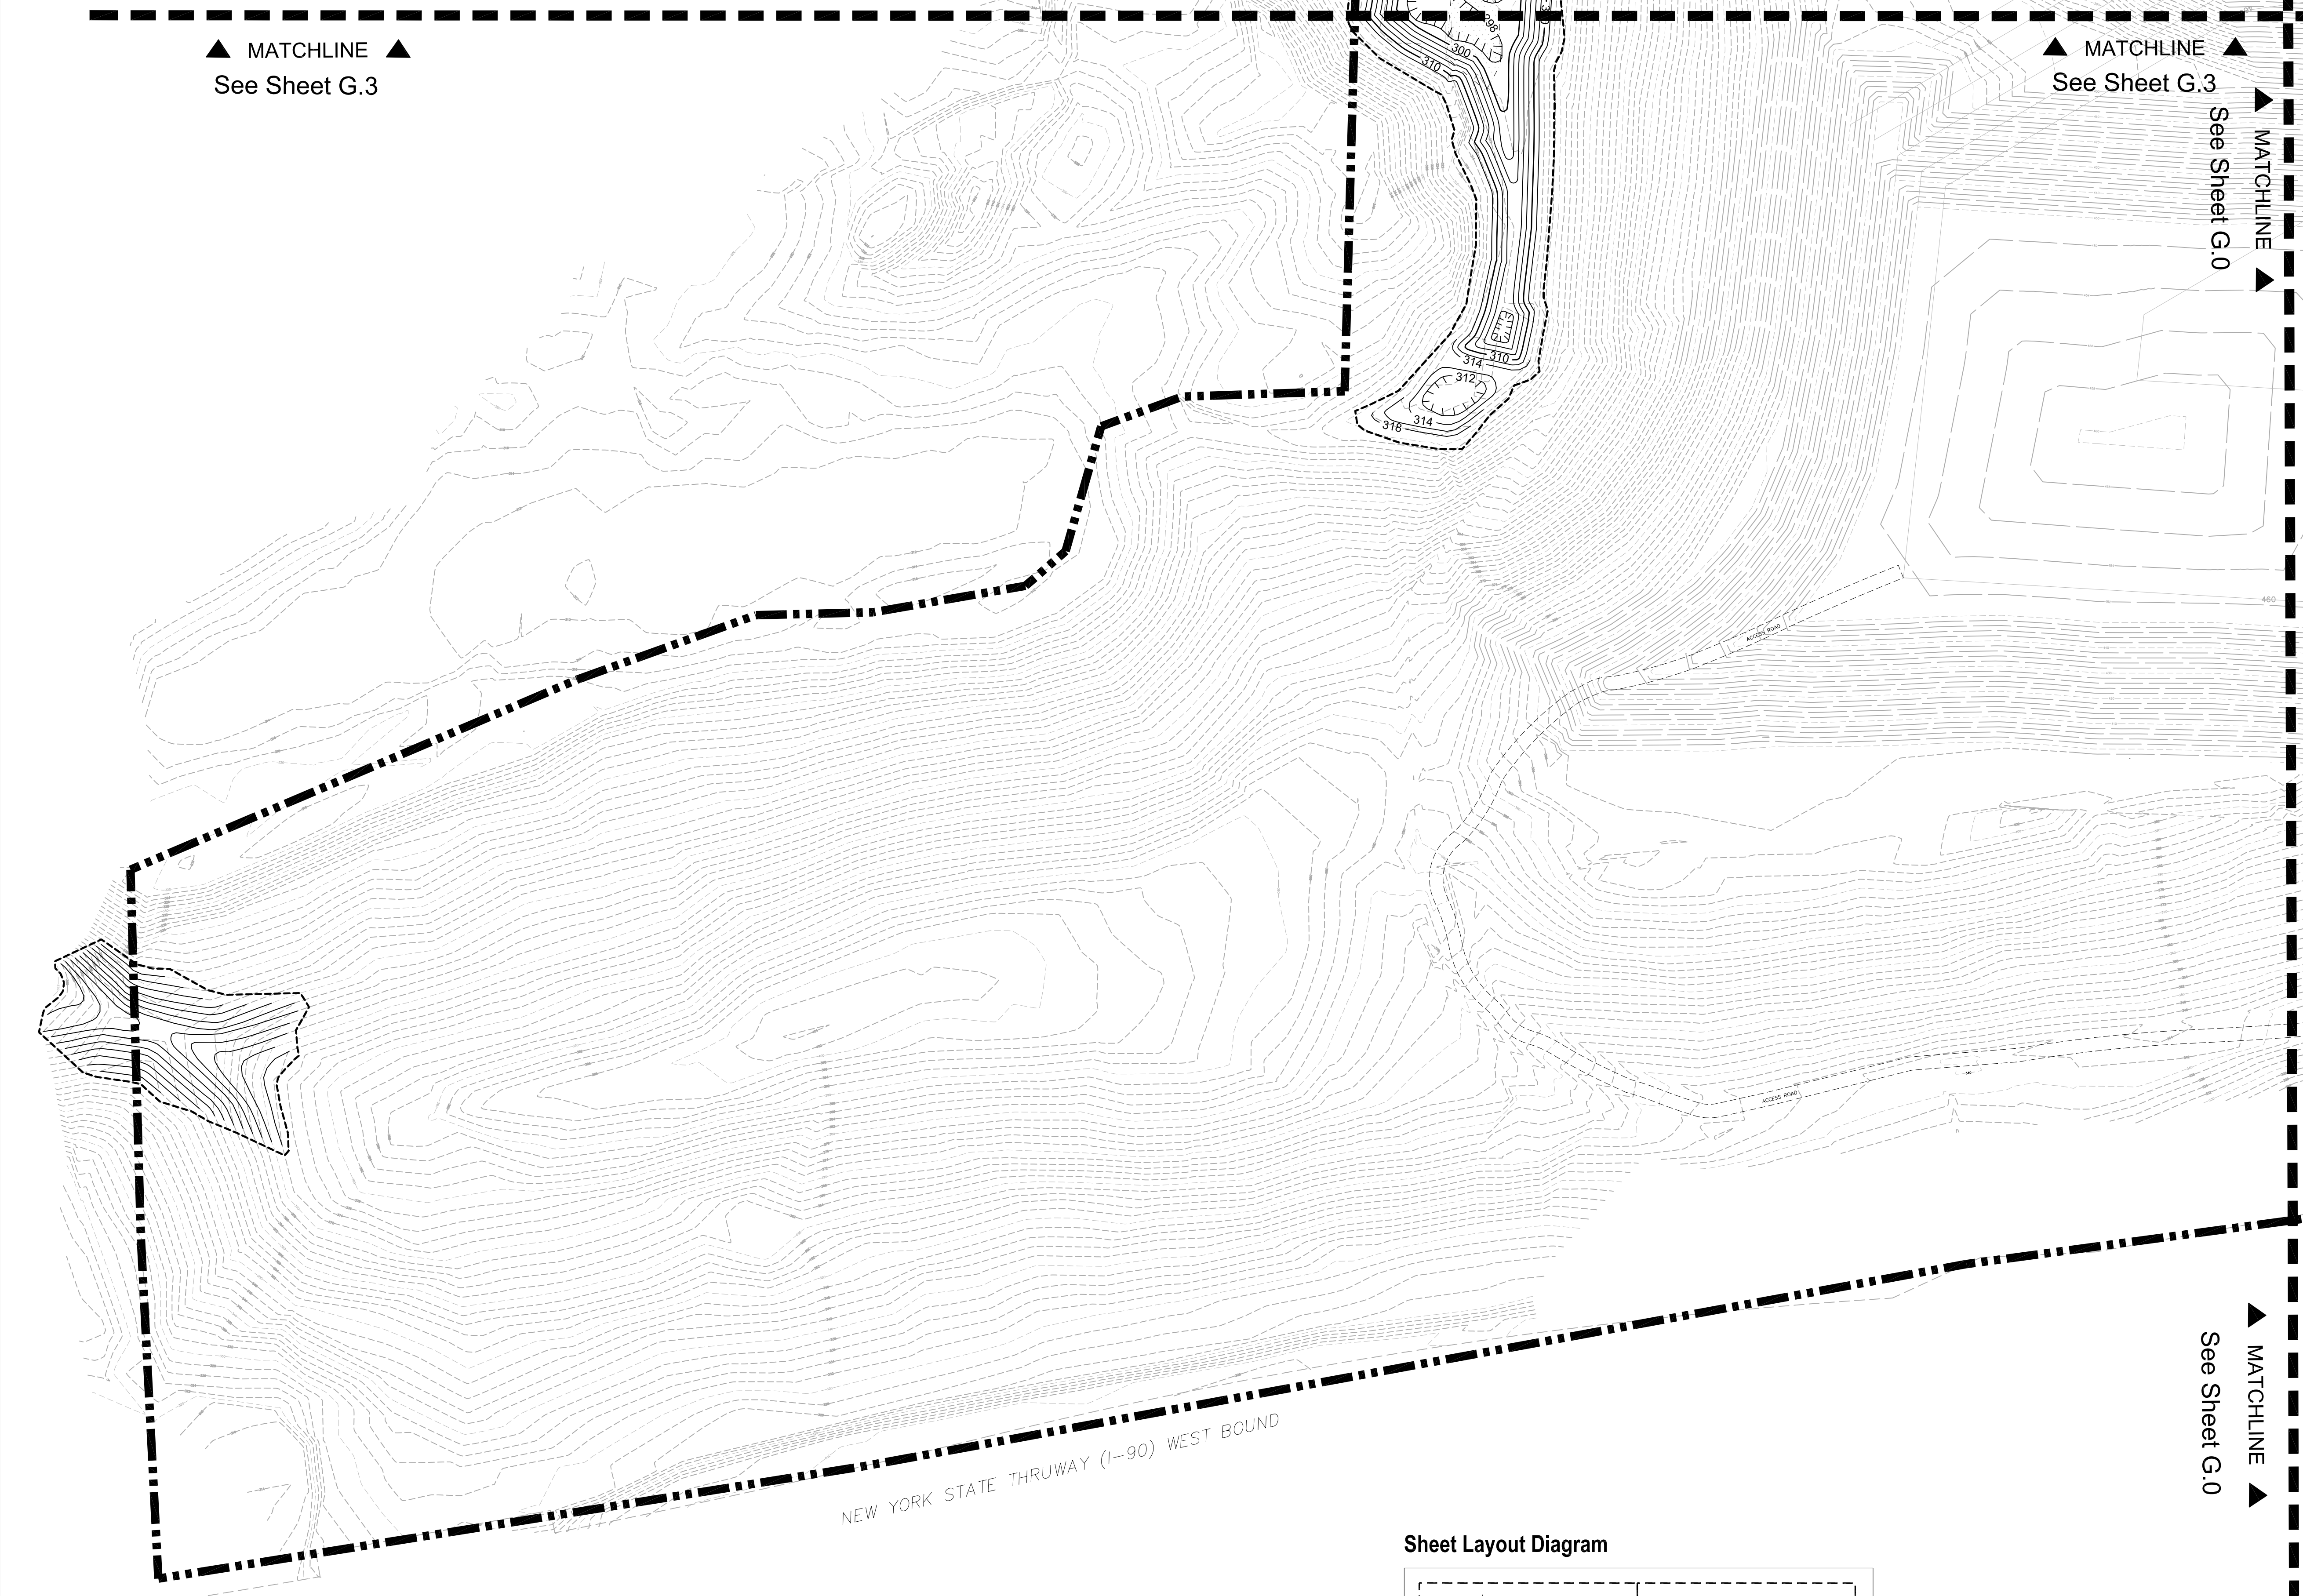

LEGEND

- | | | | | | | | |
|--|-----------------------|--|-------------------------------|--|---------------------------|--|-----------------------------|
| | Site Boundary | | Proposed 10' Contours | | Proposed Drainage Channel | | Topsoil Stripping Treatment |
| | Existing 10' Contours | | Proposed 2' Contours | | Slope | | Sheet Match Line |
| | Existing 2' Contours | | Limits of Restoration Grading | | Wetland | | |

Sheet Layout Diagram

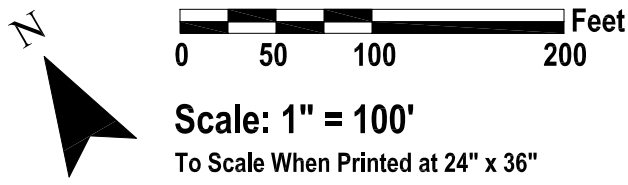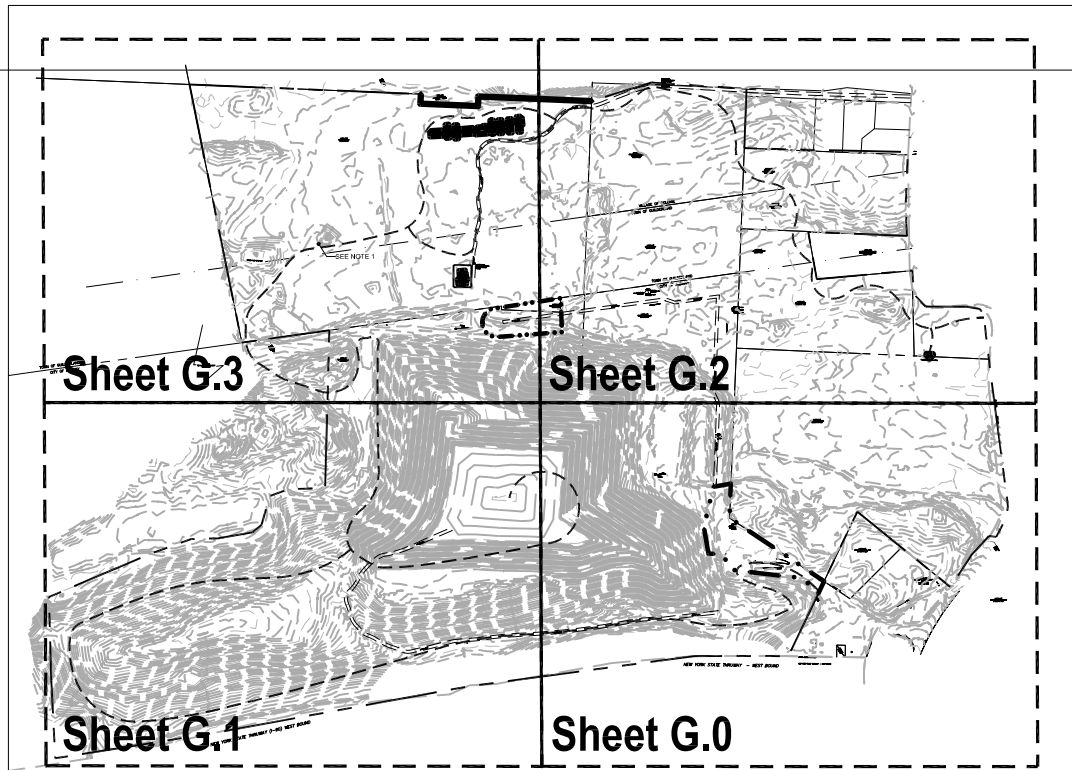

- Notes:
- Non-wetland areas of spoil piles to be stripped from current location and placed below final grade in areas of major earthwork.

IN PROGRESS
DO NOT USE FOR
CONSTRUCTION

Albany Rapp Road Landfill
Albany, New York
City of Albany, Dept. of General Services
One Connors Blvd.
Albany, New York

Restoration
Grading Plan
(SW)


REVISIONS		
No. 9	Date: 10 April 2009	By: kr/mmr
Description: Edits to grading plan based on historic points/markers.		
No. 10	Date: 16 April 2009	By: kr/mmr
Description: Edits to grading, restoration, wetland mitigation, stream restoration and erosion control plans.		
No. 11	Date: 28 April 2009	By: kr
Description: Edits to grading, restoration and wetland mitigation plans.		
No. 12	Date: 04 May 2009	By: kr
Description: Edits to grading, erosion control and restoration plans based on STP 1017 historic points.		
AES Proj. #: 06-0590		
Checked:		
Approved:		
Drawn by: mrr 8/kr		
File: 060590.mxd, local_drawings\crs_15jun08.dwg		
Date: 10 April 2009		
Coordinate System: NAD NY State Plane, East (ft)		

CHA
CLOUGH HANBOUR & ASSOCIATES LLP
11 Wilcox Circle, P.O. Box 5209 Albany, NY 12205-0209
Main: (518) 453-4550 • Fax: (518) 453-4551 • www.cloughhanbour.com



Applied Ecological Services, Inc.
17921 Smith Road, P. O. Box 256
Brookfield, WI 53005
Phone: 608.897.8641 Fax: 608.897.8486
www.appliedeco.com
Email: info@appliedeco.com


© 2008. All designs, concepts, details, etc. are the property of Applied Ecological Services, Inc. (AES) and may not be duplicated, photographed or reproduced without the written consent of AES, Inc.
Sheet Number

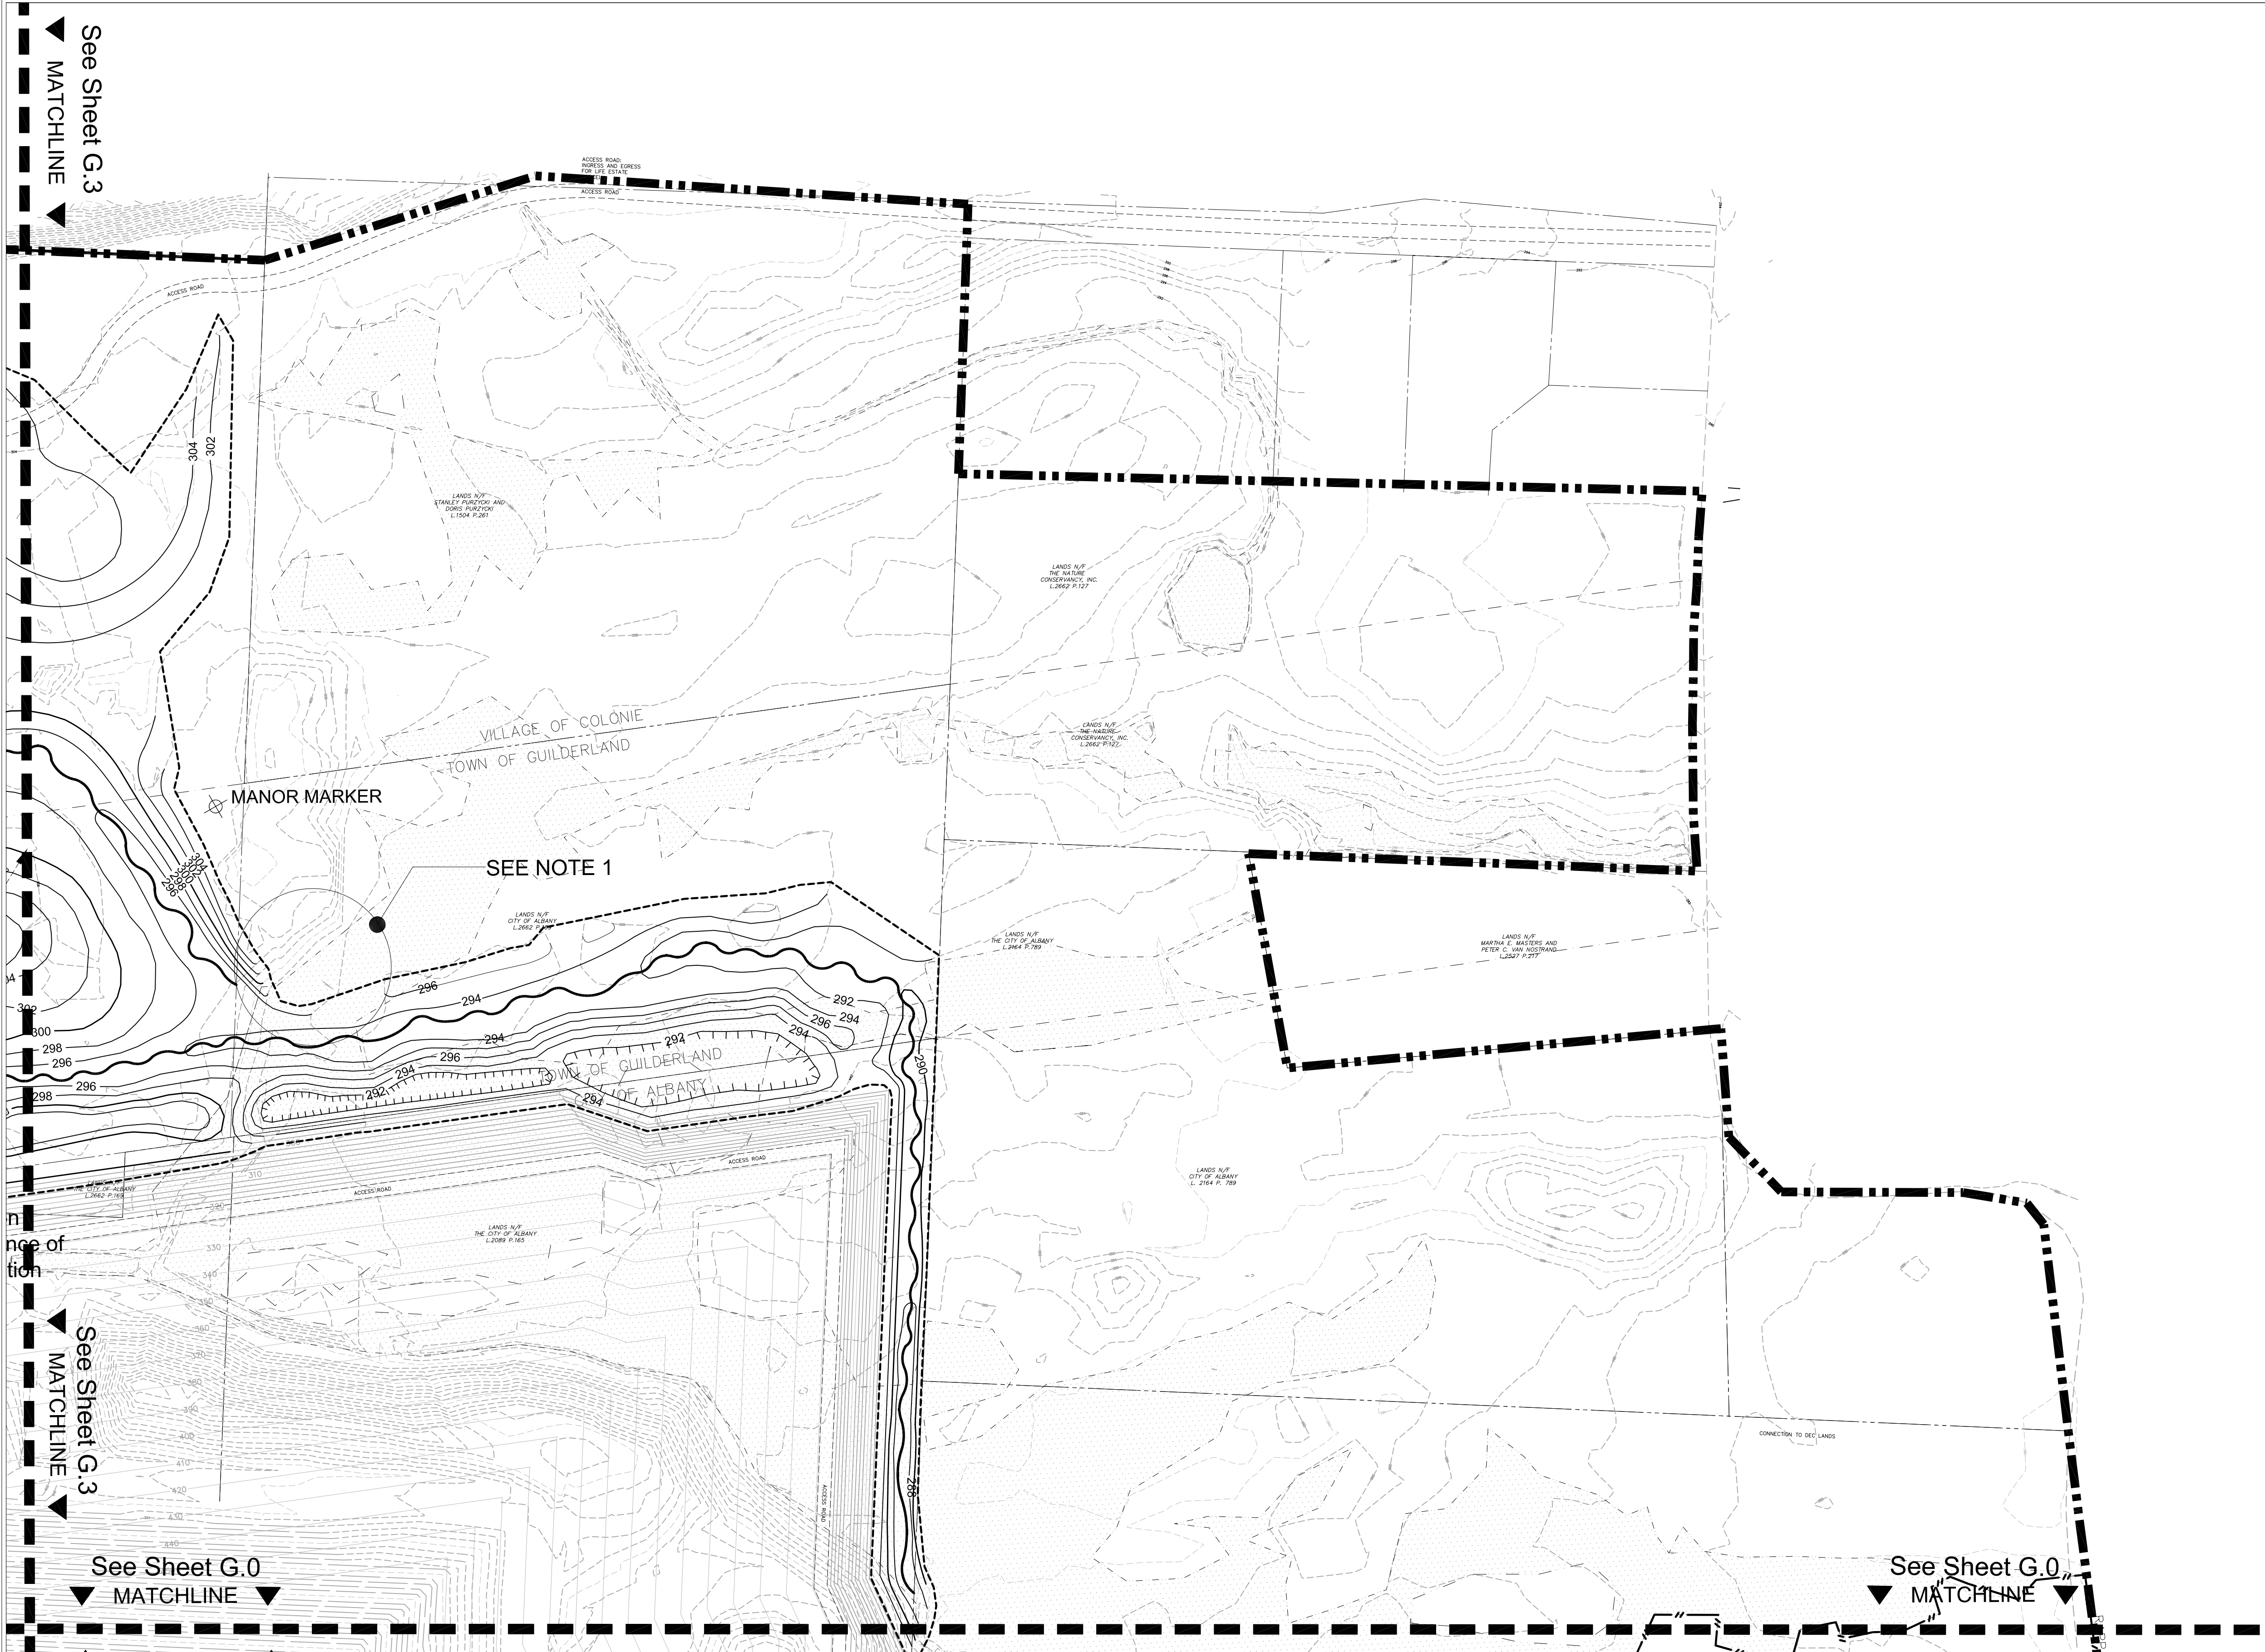

LEGEND

- | | | | | | | | |
|--|-----------------------|--|-------------------------------|--|---------------------------|--|-----------------------------|
| | Site Boundary | | Proposed 10' Contours | | Proposed Drainage Channel | | Topsoil Stripping Treatment |
| | Existing 10' Contours | | Proposed 2' Contours | | Slope | | Sheet Match Line |
| | Existing 2' Contours | | Limits of Restoration Grading | | Wetland | | |

Sheet Layout Diagram

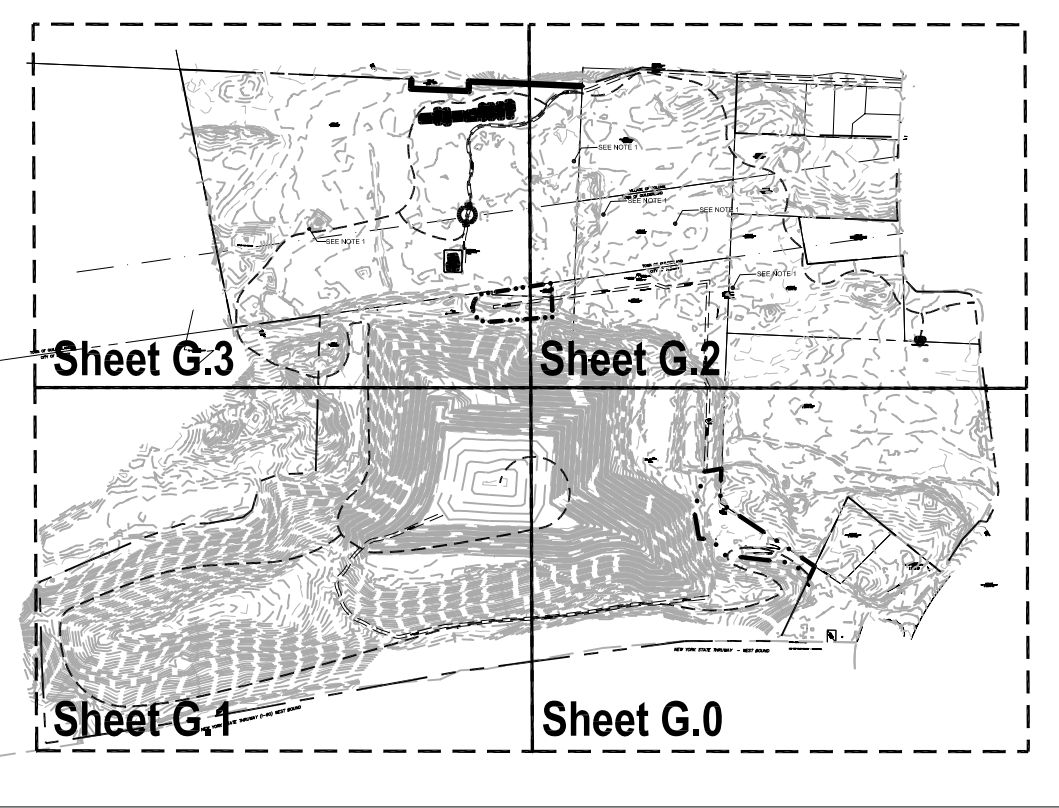

Notes:


- The limits of the canopy of the existing swamp white oak on the dune shall be delineated and a tree protection area shall be determined so as to prevent grading from impacting the tree's roots. Grading in this area shall also be accomplished such that it minimizes impact to the existing sedge meadow.

Albany Rapp Road Landfill

Albany, New York
City of Albany, Dept. of General Services
One Conners Blvd.
Albany, New York

Restoration
Grading Plan
(NE)

REVISIONS		
No. 9	Date: 10 April 2009	By: knv/mmr
Description: Edits to grading plan based on historic points/markers.		
No. 10	Date: 16 April 2009	By: knv/mmr
Description: Edits to grading, restoration, wetland mitigation, stream restoration and erosion control plans.		
No. 11	Date: 28 April 2009	By: knv
Description: Edits to grading, restoration and wetland mitigation plans.		
No. 12	Date: 04 May 2009	By: knv
Description: Edits to grading, erosion control and restoration plans based on STP 1017 historic points.		
AES Proj. #: 06-0590		
Checked:		
Approved:		
Drawn by: mnr & knv		
File: 060590cns1		
Date: 10 April 2009		
Coordinate System: NAD NY State Plane, East (ft)		

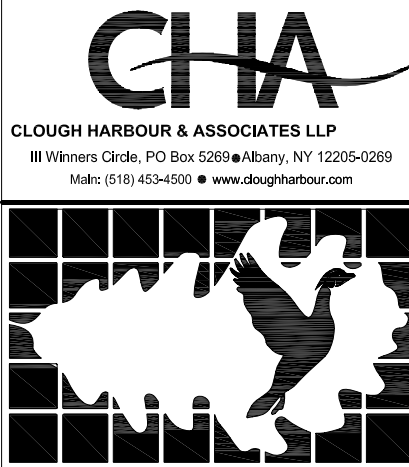

Applied Ecological Services, Inc.
17921 Smith Road, P. O. Box 256
Brookfield, VT 05202
Phone: 608.897.8641 Fax: 608.897.8486
www.appliedeco.com
Email: info@appliedeco.com

© 2009. All designs, concepts, details, etc. are the property of Applied Ecological Services, Inc. (AES) and may not be duplicated, photographed or reproduced without the written consent of AES, Inc.

Sheet Number

G.2


IN PROGRESS
DO NOT USE FOR
CONSTRUCTION



LEGEND

- | | | | | | | | |
|--|-----------------------|--|-------------------------------|--|---------------------------|--|-----------------------------|
| | Site Boundary | | Proposed 10' Contours | | Proposed Drainage Channel | | Topsoil Stripping Treatment |
| | Existing 10' Contours | | Proposed 2' Contours | | Slope | | Sheet Match Line |
| | Existing 2' Contours | | Limits of Restoration Grading | | Wetland | | |

Sheet Layout Diagram

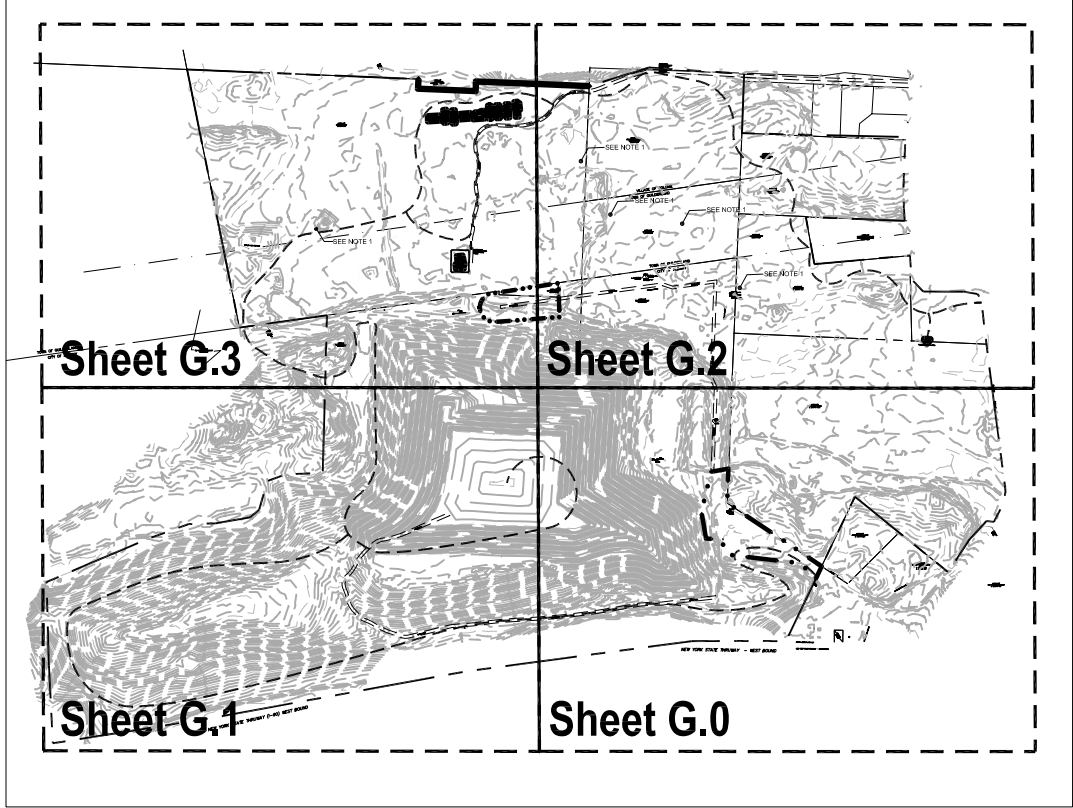


- Notes:
- Culvert shall be incorporated to accommodate stream restoration beneath life estate access road. (See G.4 for culvert detail)

Albany Rapp Road Landfill

Albany, New York
City of Albany, Dept. of General Services
One Conners Blvd.
Albany, New York

Restoration
Grading Plan
(NW)

REVISIONS		
No. 9	Date: 10 April 2009	By: kvlmmr
Description: Edits to grading plan based on historic points/markers.		
No. 10	Date: 16 April 2009	By: kvlmmr
Description: Edits to grading, restoration, wetland mitigation, stream restoration and erosion control plans.		
No. 11	Date: 28 April 2009	By: kv
Description: Edits to grading, restoration and wetland mitigation plans.		
No. 12	Date: 04 May 2009	By: kv
Description: Edits to grading, erosion control and restoration plans based on STP 1017 historic points.		
AES Proj. #: 06-0590		
Checked:		
Approved:		
Drawn by: mrr & kv		
File: 060590.mxd		
Date: 10 April 2009		
Coordinate System: NAD NY State Plane, East (ft)		

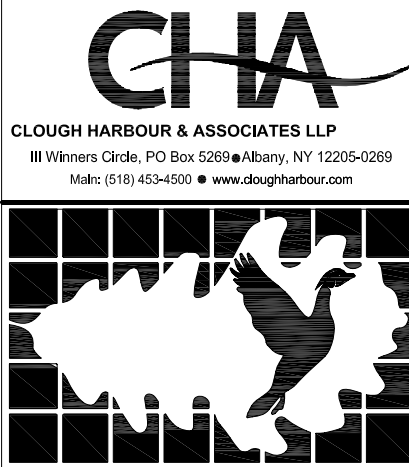

Applied Ecological Services, Inc.
17921 Smith Road, P. O. Box 256
Brookfield, VT 05200
Phone: 608.897.8641 Fax: 608.897.8486
www.appliedeco.com
Email: info@appliedeco.com

© 2009. All designs, concepts, details, etc. are the property of Applied Ecological Services, Inc. (AES) and may not be duplicated, photographed or reproduced without the written consent of AES, Inc.
Sheet Number



ORDINARY HIGH WATER LEVEL (OHWL) CONDITIONS.
 5. WATER DEPTH AND VELOCITY AT LOW FLOWS SHALL BE RETAINED THE SAME AS THEY ARE IN NATURAL AREAS UPSTREAM AND DOWNSTREAM OF THE CULVERT.

ROAD CROWN (302.5')
 ROAD EDGE (302')
 CULVERT TOP (300.5')
 OHWL
 STREAM BED (298.42')
 CULVERT BOTTOM (297.67')

VARIABLE
 1

OHWL
 STREAM BED
 3%

OHWL
 STREAM BED (298.38')
 CULVERT BOTTOM (297.67')


6.66' 20' 6.66'

1.5' 1.5' 2.12' 7.1'

49" X 33" CMP CULVERT SECTION
Scale: NTS

Restoration Grading Details

AES Proj. #: 06-0590
Checked:
Approved:
Drawn by: mrr & krv
File: 060590cnst
Date: 10 April 2009
Coordinate System: NAD NY State Plane, East (ft)

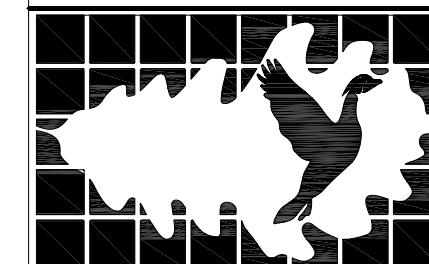


Applied Ecological Services, Inc.
17921 Smith Road, P. O. Box 256
Brodhead, WI 53520
Phone: 608.897.8641 Fax: 608.897.8486
www.appliedeco.com
Email: info@appliedeco.com

© 2009. All designs, concepts, details, etc. are the property of Applied Ecological Services, Inc. (AES), and may not be duplicated, photographed or reproduced without the written consent of AES, Inc.


Sheet Number

G.4

**IN PROGRESS
DO NOT USE FOR
CONSTRUCTION**

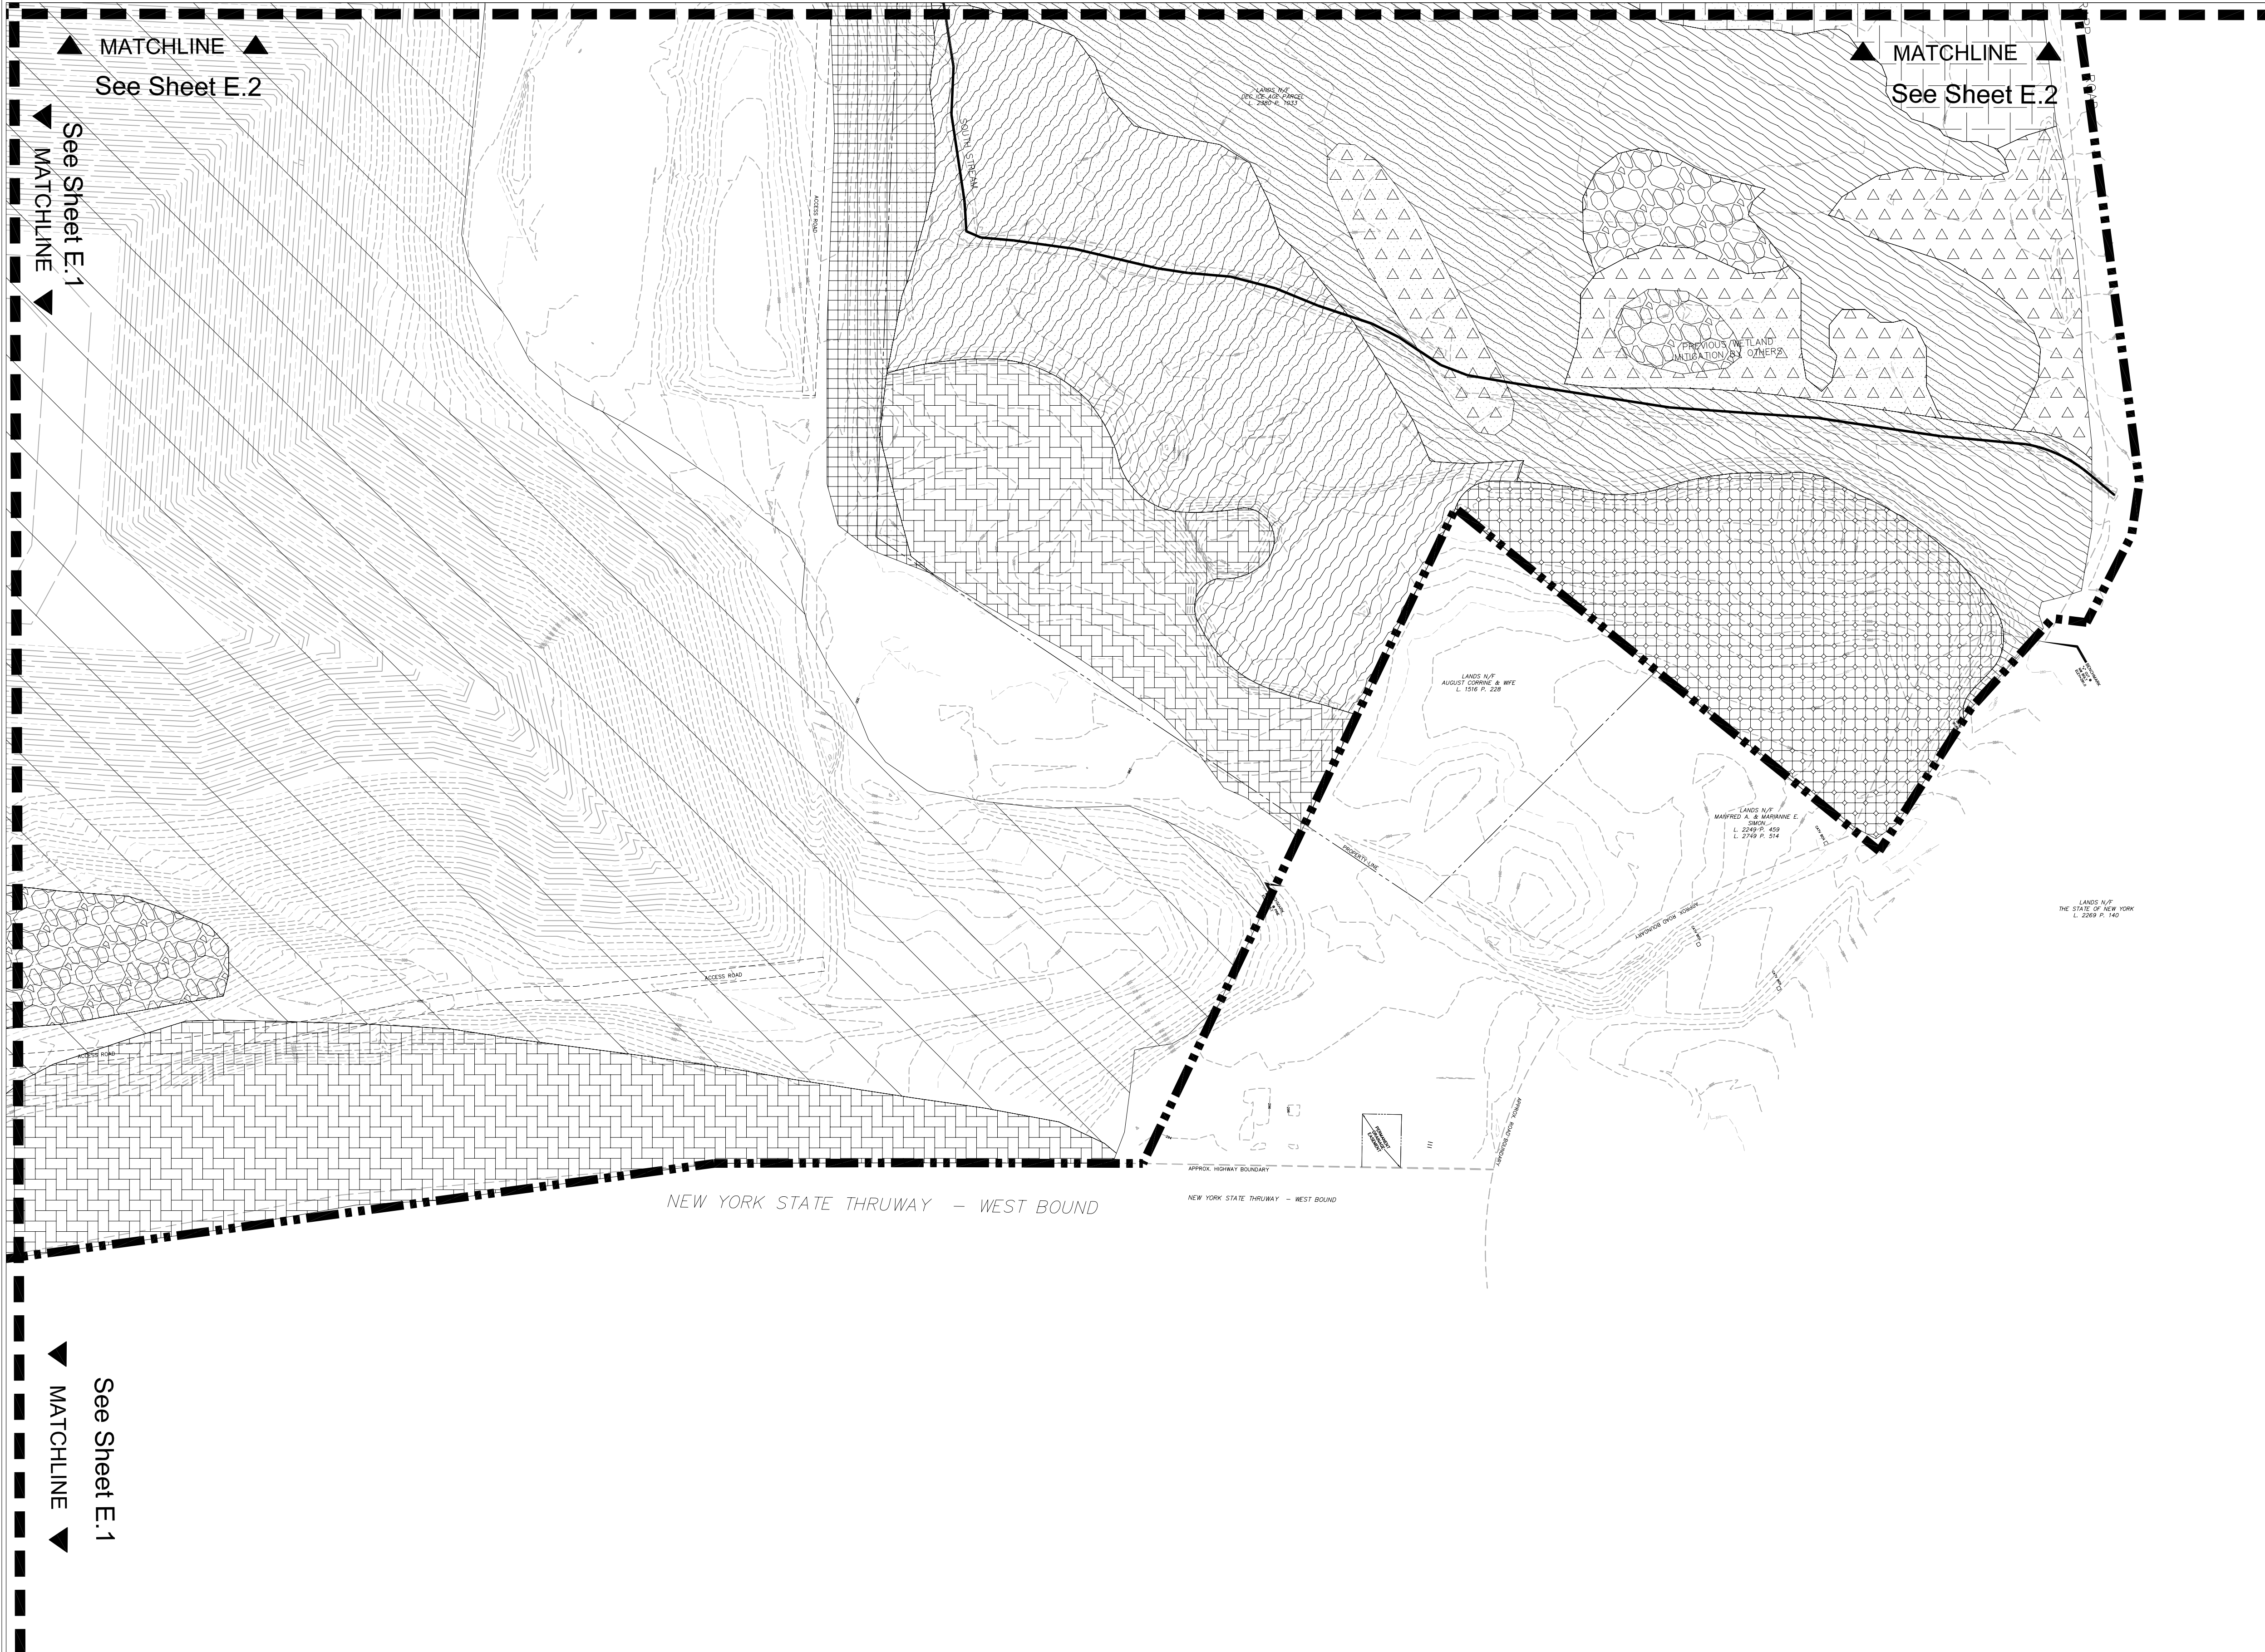


Sheet Layout Diagram

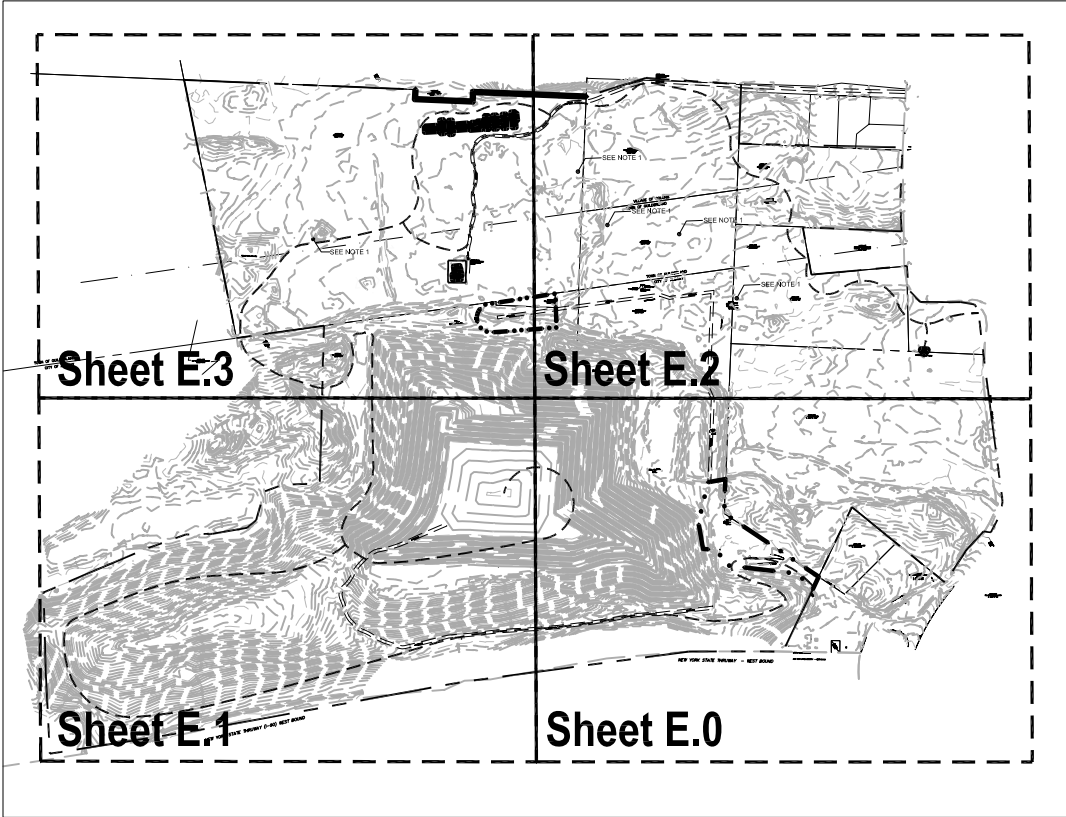

Notes:

1. Acreages identified in legend summarize total project acreage.
2. Although soils are dewatered by ditching allowing invasion by black cherry (*Prunus serotina*) an upland tree, this community corresponds generally to the Red Maple-Hardwood Swamp classification used by the New York Natural Heritage Program (Reschke, C. 1990. Ecological communities in New York State, New York Natural Heritage Pmarogram, New York State Department of Environmental Conservation, Latham, New York.)
3. The upland forest consists of a canopy dominated by black cherry, northern red oak (*Quercus rubra*), and black locust (*Robinia pseudoacacia*), with black cherry and blackberry (*Rubus allegheniensis*) in the shrub layer. The herb layer dominants include white snakeroot (*Eupatorium rugosum*), garlic mustard (*Alliaria petiolata*), Kentucky bluegrass (*Poa pratensis*), and oriental bittersweet (*Celastrus orbiculatus*), the latter two being aggressive exotic invasives. The composition of the upland forest corresponds to Successional Southern Hardwood Forest according to the New York Natural Heritage Program classification.

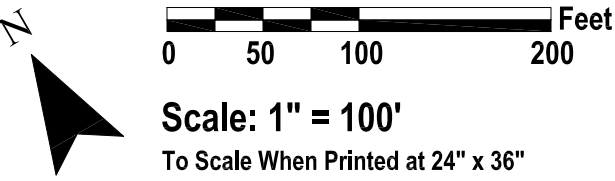

LEGEND		Wetlands		Wetlands		Upland Grassland Communities		Upland Forest Communities		Upland Forest Communities		Upland Forest Communities		Developed Land	
	Project Limit Line		Existing 10' Contours		Forested Wetland 15.41 AC		Phragmites 20.80 AC		Pine Stand/Old Pasture 0.35 AC		Upland Mesic Forest 18.67 AC (See Note 3)		Degraded Oak/Pine Woodland 1.32 AC		Red Oak Dominated 10.78 AC
	Existing Landfill 83.06 AC		Existing 2' Contours		Disturbed Forested Wetland 5.71 AC		Old Field 2.57 AC		Pitch Pine/Scrub Oak 17.80 AC		Disturbed Forest 4.84 AC		Black Locust/ Black Cherry 3.24 AC		North Powerline Easement 1.29 AC
	Existing Stream		Sheet Match Line		Red Maple Stand (East of T. Park) 9.16 AC (See Note 2)		Old Field/Scattered Cottonwoods on Spoil Piles 11.11 AC		Disturbed Oak Pine Forest 4.09 AC		Gray Birch/ Dense Shrub 0.53 AC		Powerline Corridor 1.31 AC		Trail 0.16 AC
	Existing Wetland				Pine Barrens Vernal Pond 0.45 AC		Dry Prairie Remnant 0.17 AC		Quaking Aspen/Dense Shrub 9.33 AC						

IN PROGRESS
DO NOT USE FOR CONSTRUCTION

Albany Rapp Road Landfill
Albany, New York
City of Albany, Dept. of General Services
One Conners Blvd.
Albany, New York


**Existing Land
Cover Plan
(SE)**

REVISIONS		
No: 9	Date: 10 April 2009	By: knv/mr
Description: Edits to grading plan based on historic points/ markers.		
No: 10	Date: 16 April 2009	By: knv/mr
Description: Edits to grading, restoration, wetland mitigation, stream restoration and erosion control plans.		
No: 11	Date: 28 April 2009	By: knv
Description: Edits to grading, restoration and wetland mitigation plans.		
No: 12	Date: 04 May 2009	By: knv
Description: Edits to grading, erosion control and restoration plans based on STP 1017 historic points.		
AES Proj. #: 06-0590		
Checked:		
Approved:		
Drawn by: mrr & knv		
File: 060590c.mxd		
Date: 10 April 2009		
Coordinate System: NAD NY State Plane, East (ft)		


CHA
CLOUGH HANCOCK & ASSOCIATES LLP
111 Western Circle, P.O. Box 5209, Albany, NY 12205-0209
Main: (518) 453-4550 • www.doughtrabour.com

Applied Ecological Services, Inc.
17921 Smith Road, P. O. Box 256
Brookfield, VT 05620
Phone: 608.897.8641 Fax: 608.897.8486
www.appliedeco.com
Email: info@appliedeco.com

© 2009. All designs, concepts, details, etc. are the property of Applied Ecological Services, Inc. (AES) and may not be duplicated, photographed or reproduced without the written consent of AES, Inc.
Sheet Number

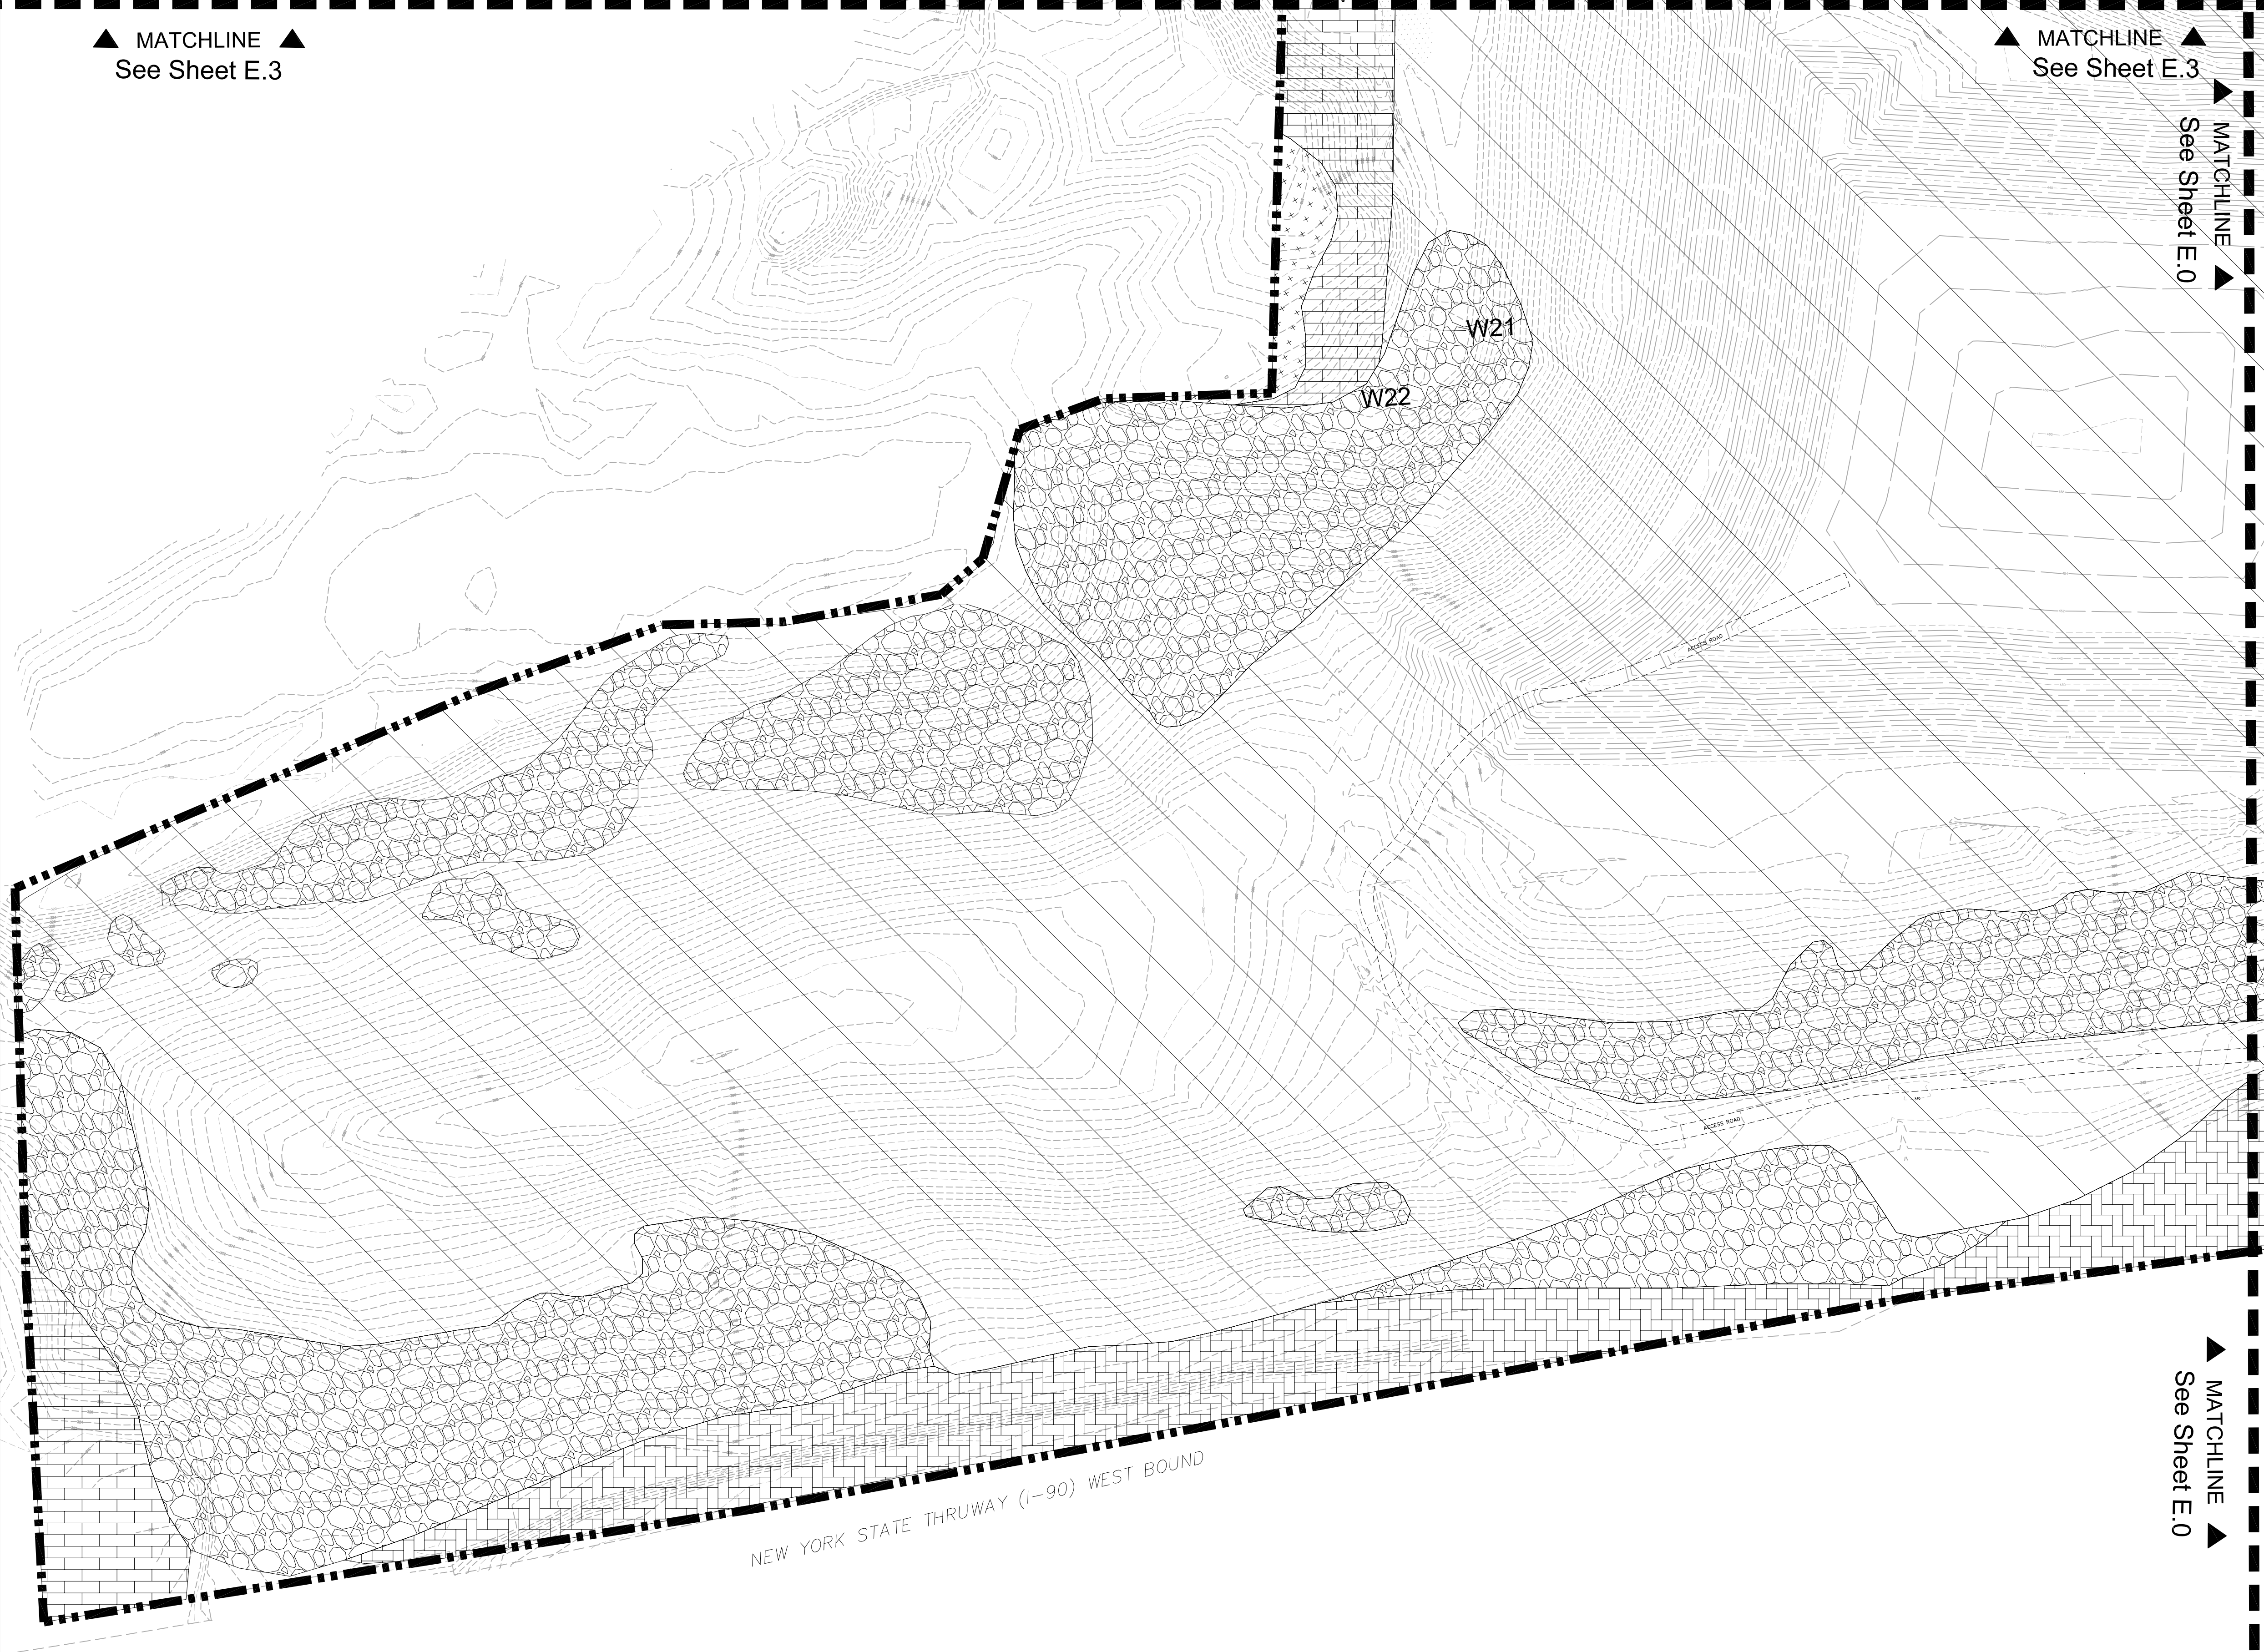


Sheet Layout Diagram

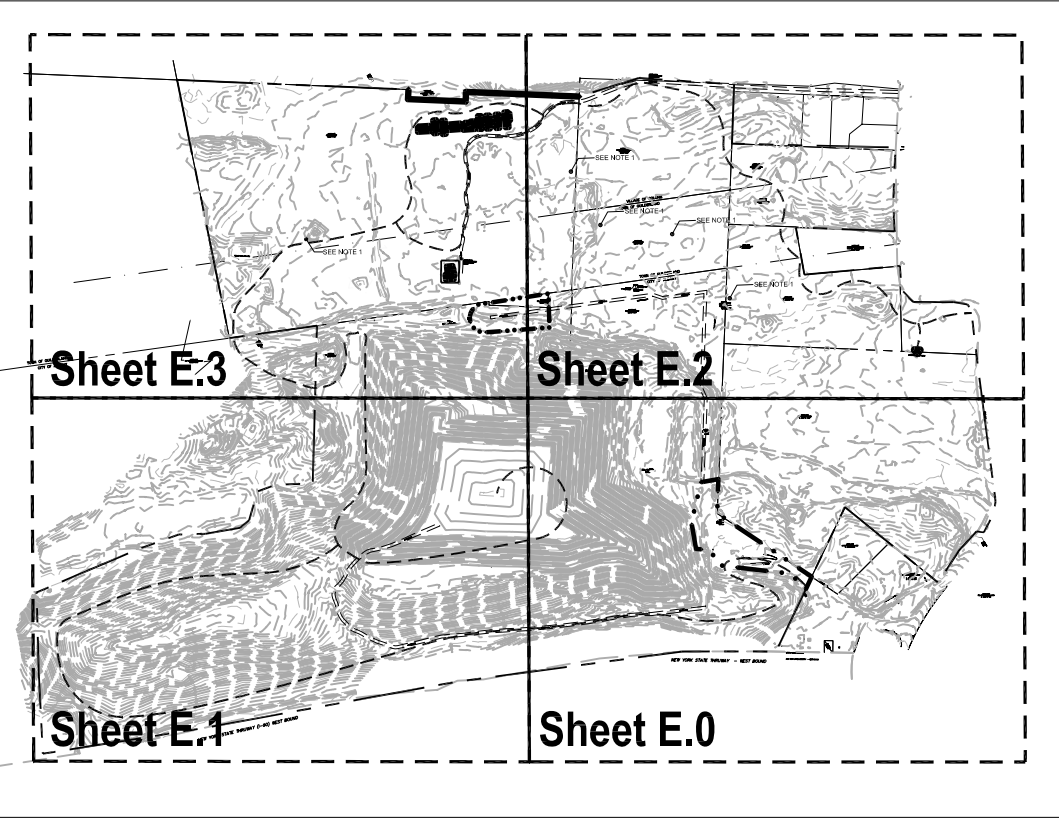

Notes:

1. Acreages identified in legend summarize total project acreage.
2. Although soils are dewatered by ditching allowing invasion by black cherry (*Prunus serotina*) an upland tree, this community corresponds generally to the Red Maple-Hardwood Swamp classification used by the New York Natural Heritage Program (Reschke, C. 1990. Ecological communities in New York State, New York Natural Heritage Pmarogram, New York State Department of Environmental Conservation, Latham, New York.)
3. The upland forest consists of a canopy dominated by black cherry, northern red oak (*Quercus rubra*), and black locust (*Robinia pseudoacacia*), with black cherry and blackberry (*Rubus allegheniensis*) in the shrub layer. The herb layer dominants include white snakeroot (*Eupatorium rugosum*), garlic mustard (*Alliaria petiolata*), Kentucky bluegrass (*Poa pratensis*), and oriental bittersweet (*Celastrus orbiculatus*), the latter two being aggressive exotic invasives. The composition of the upland forest corresponds to Successional Southern Hardwood Forest according to the New York Natural Heritage Program classification.

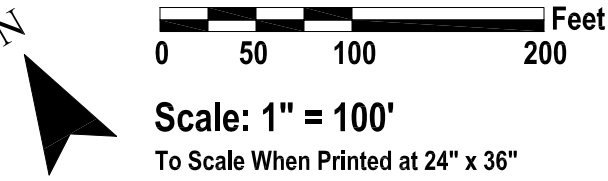

LEGEND		Wetlands		Wetlands		Upland Grassland Communities		Upland Forest Communities		Upland Forest Communities		Upland Forest Communities		Developed Land	
	Project Limit Line		Existing 10' Contours		Forested Wetland 15.41 AC		Phragmites 20.80 AC		Pine Stand/Old Pasture 0.35 AC		Upland Mesic Forest 18.67 AC (See Note 3)		Degraded Oak/Pine Woodland 1.32 AC		Red Oak Dominated 10.78 AC
	Existing Landfill 83.06 AC		Existing 2' Contours		Disturbed Forested Wetland 5.71 AC		Old Field 2.57 AC		Pitch Pine/Scrub Oak 17.80 AC		Disturbed Forest 4.84 AC		Black Locust/ Black Cherry 3.24 AC		North Powerline Easement 1.29 AC
	Existing Stream		Sheet Match Line		Red Maple Stand (East of T. Park) 9.16 AC (See Note 2)		Old Field/Scattered Cottonwoods on Spoil Piles 11.11 AC		Disturbed Oak Pine Forest 4.09 AC		Gray Birch/ Dense Shrub 0.53 AC		Powerline Corridor 1.31 AC		Trail at T. Park 0.16 AC
	Existing Wetland				Pine Barrens Vernal Pond 0.45 AC		Dry Prairie Remnant 0.17 AC		Quaking Aspen/Dense Shrub 9.33 AC						

Albany Rapp Road Landfill

Albany, New York
City of Albany, Dept. of General Services
One Connors Blvd.
Albany, New York

Existing Land
Cover Plan
(SW)

REVISIONS		
No: 9	Date: 10 April 2009	By: kvl/mmr
Description: Edits to grading plan based on historic points/ markers.		
No: 10	Date: 16 April 2009	By: kvl/mmr
Description: Edits to grading, restoration, wetland mitigation, stream restoration and erosion control plans.		
No: 11	Date: 28 April 2009	By: kvl
Description: Edits to grading, restoration and wetland mitigation plans.		
No: 12	Date: 04 May 2009	By: kvl
Description: Edits to grading, erosion control and restoration plans based on STP 1017 historic points.		
AES Proj. #: 06-0590		
Checked:		
Approved:		
Drawn by: mrr & kvl		
File: 060590cmt		
Date: 10 April 2009		
Coordinate System: NAD NY State Plane, East (ft)		

CHA
CLOUGH HANCOCK & ASSOCIATES LLP
181 Western Circle, P.O. Box 5209, Albany, NY 12205-0209
Main: (518) 453-4550 • www.doughhancoc.com




Applied Ecological Services, Inc.
17921 Smith Road, P. O. Box 256
Brookfield, VT 05201
Phone: 608.897.8641 Fax: 608.897.8486
www.appliedeco.com
Email: info@appliedeco.com

© 2009. All designs, concepts, details, etc. are the property of Applied Ecological Services, Inc. (AES) and may not be duplicated, photographed or reproduced without the written consent of AES, Inc.
Sheet Number




Sheet Layout Diagram

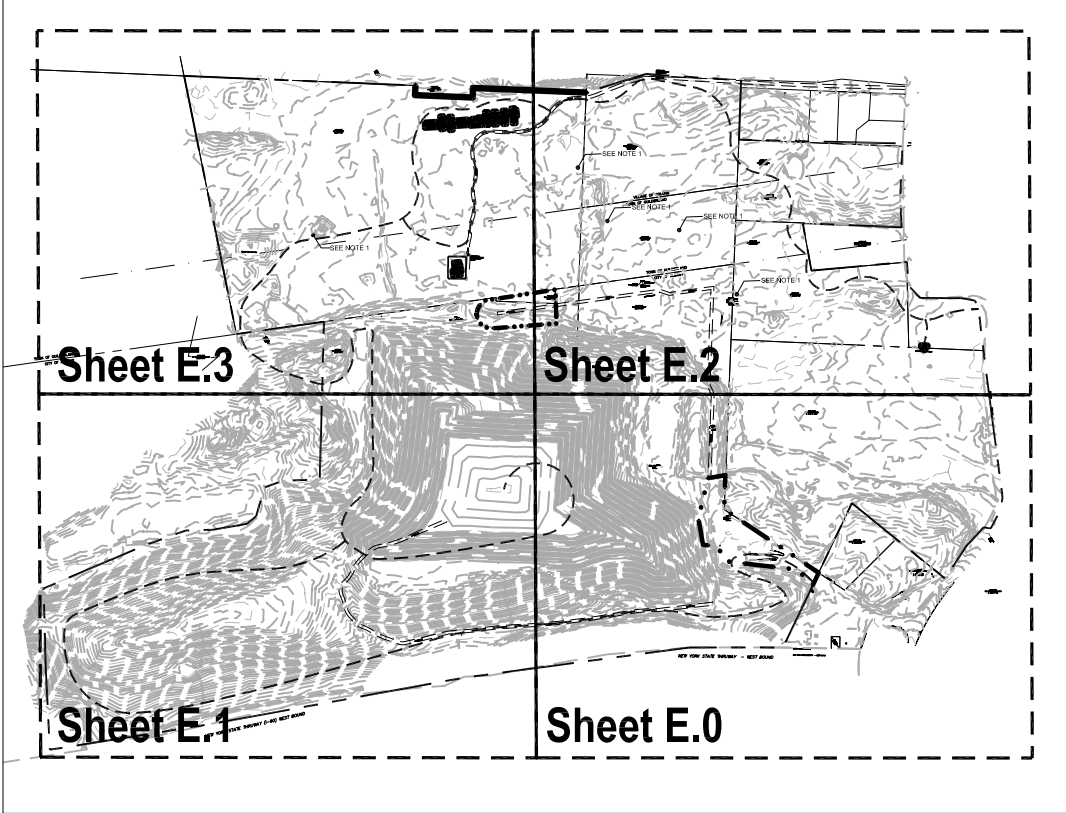

Notes:

1. Acreages identified in legend summarize total project acreage.
2. Although soils are dewatered by ditching allowing invasion by black cherry (*Prunus serotina*) an upland tree, this community corresponds generally to the Red Maple-Hardwood Swamp classification used by the New York Natural Heritage Program (Reschke, C. 1990. Ecological communities in New York State, New York Natural Heritage Pmarogram, New York State Department of Environmental Conservation, Latham, New York.)
3. The upland forest consists of a canopy dominated by black cherry, northern red oak (*Quercus rubra*), and black locust (*Robinia pseudoacacia*), with black cherry and blackberry (*Rubus allegheniensis*) in the shrub layer. The herb layer dominants include white snakeroot (*Eupatorium rugosum*), garlic mustard (*Alliaria petiolata*), Kentucky bluegrass (*Poa pratensis*), and oriental bittersweet (*Celastrus orbiculatus*), the latter two being aggressive exotic invasives. The composition of the upland forest corresponds to Successional Southern Hardwood Forest according to the New York Natural Heritage Program classification.

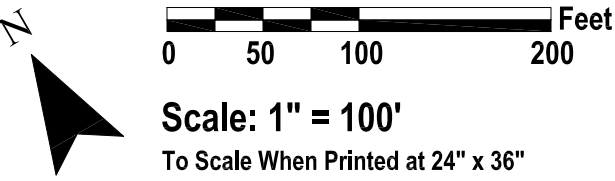

LEGEND

	Project Limit Line		Existing 10' Contours
	Existing Landfill 83.06 AC		Existing 2' Contours
	Existing Stream		Sheet Match Line
	Existing Wetland		

Wetlands

	Forested Wetland 15.41 AC
	Disturbed Forested Wetland 5.71 AC
	Red Maple Stand (East of T. Park) 9.16 AC (See Note 2)
	Pine Barrens Vernal Pond 0.45 AC

Wetlands

	Phragmites 20.80 AC
--	------------------------

Upland Grassland Communities

	Pine Stand/Old Pasture 0.35 AC
	Old Field 2.57 AC
	Old Field/Scattered Cottonwoods on Spoil Piles 11.11 AC
	Dry Prairie Remnant 0.17 AC

Upland Forest Communities

	Upland Mesic Forest 18.67 AC (See Note 3)
	Pitch Pine/Scrub Oak 17.80 AC
	Disturbed Oak Pine Forest 4.09 AC
	Quaking Aspen/Dense Shrub 9.33 AC

Upland Forest Communities

	Degraded Oak/Pine Woodland 1.32 AC
	Disturbed Forest 4.84 AC
	Black Locust/ Black Cherry 3.24 AC
	Gray Birch/ Dense Shrub 0.53 AC

Upland Forest Communities

	Red Oak Dominated 10.78 AC
--	-------------------------------

Developed Land

	North Powerline Easement 1.29 AC
	Powerline Corridor 1.31 AC
	Trail/Easement 0.06 AC

Albany Rapp Road Landfill

Albany, New York
City of Albany, Dept. of General Services
One Conners Blvd.
Albany, New York

Existing Land
Cover Plan
(NE)

REVISIONS		
No. 9	Date: 10 April 2009	By: kvlmm
Description: Edits to grading plan based on historic points/ markers.		
No. 10	Date: 16 April 2009	By: kvlmm
Description: Edits to grading, restoration, wetland mitigation, stream restoration and erosion control plans.		
No. 11	Date: 28 April 2009	By: kv
Description: Edits to grading, restoration and wetland mitigation plans.		
No. 12	Date: 04 May 2009	By: kv
Description: Edits to grading, erosion control and restoration plans based on STP 1017 historic points.		
AES Proj. #: 06-0590		
Checked:		
Approved:		
Drawn by: mrr & kv		
File: 060590cns1		
Date: 10 April 2009		
Coordinate System: NAD NY State Plane, East (ft)		

CHA
CLOUGH HANBOUR & ASSOCIATES LLP
181 Western Circle, P.O. Box 5209 Albany, NY 12205-0209
Main: (518) 453-4550 • www.dugrator.com




Applied Ecological Services, Inc.
17921 Smith Road, P. O. Box 256
Brookfield, VT 05620
Phone: 608.897.8641 Fax: 608.897.8486
www.appliedeco.com
Email: info@appliedeco.com

© 2009. All designs, concepts, details, etc. are the property of Applied Ecological Services, Inc. (AES) and may not be duplicated, photographed or reproduced without the written consent of AES, Inc.
Sheet Number



Sheet Layout Diagram

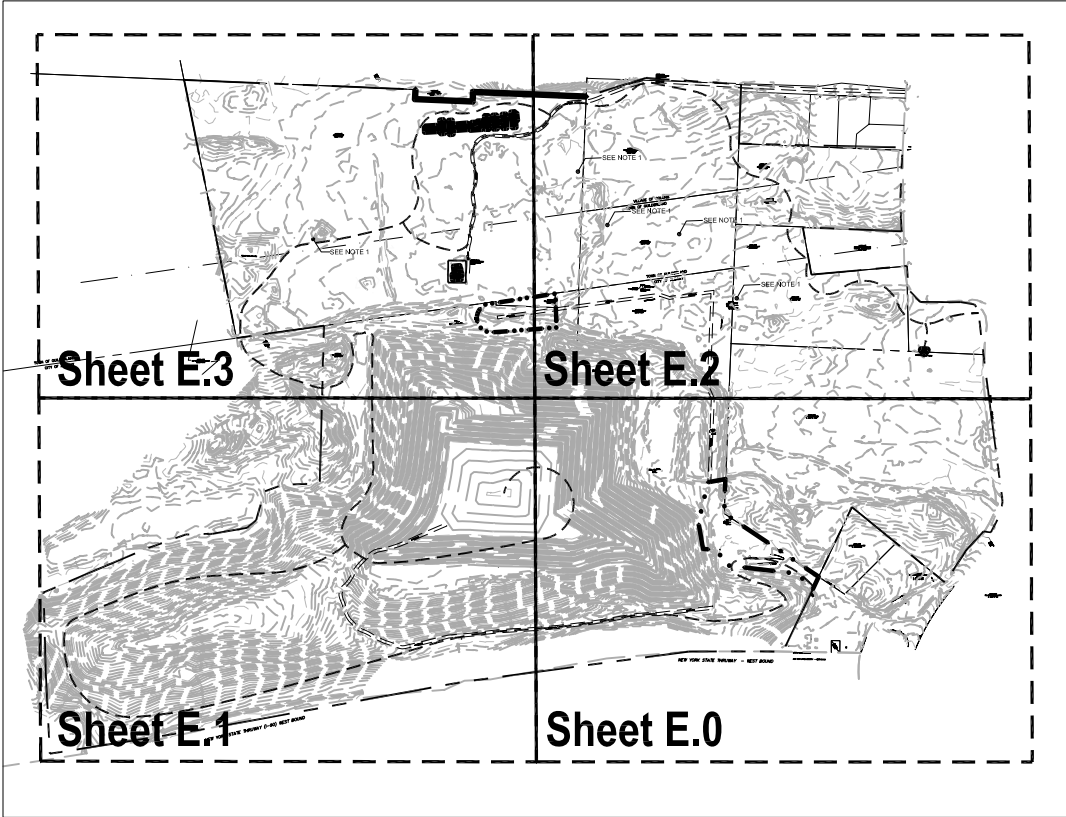

Notes:

1. Acreages identified in legend summarize total project acreage.
2. Although soils are dewatered by ditching allowing invasion by black cherry (*Prunus serotina*) an upland tree, this community corresponds generally to the Red Maple-Hardwood Swamp classification used by the New York Natural Heritage Program (Reschke, C. 1990. Ecological communities in New York State, New York Natural Heritage Pmarogram, New York State Department of Environmental Conservation, Latham, New York.)
3. The upland forest consists of a canopy dominated by black cherry, northern red oak (*Quercus rubra*), and black locust (*Robinia pseudoacacia*), with black cherry and blackberry (*Rubus allegheniensis*) in the shrub layer. The herb layer dominants include white snakeroot (*Eupatorium rugosum*), garlic mustard (*Alliaria petiolata*), Kentucky bluegrass (*Poa pratensis*), and oriental bittersweet (*Celastrus orbiculatus*), the latter two being aggressive exotic invasives. The composition of the upland forest corresponds to Successional Southern Hardwood Forest according to the New York Natural Heritage Program classification.

LEGEND		Wetlands		Wetlands		Upland Grassland Communities		Upland Forest Communities		Upland Forest Communities		Upland Forest Communities		Developed Land	
	Project Limit Line		Existing 10' Contours		Forested Wetland 15.41 AC		Phragmites 20.80 AC		Pine Stand/Old Pasture 0.35 AC		Upland Mesic Forest 18.67 AC (See Note 3)		Degraded Oak/Pine Woodland 1.32 AC		Red Oak Dominated 10.78 AC
	Existing Landfill 83.06 AC		Existing 2' Contours		Disturbed Forested Wetland 5.71 AC		Old Field 2.57 AC		Pitch Pine/Scrub Oak 17.80 AC		Disturbed Forest 4.84 AC		Black Locust/ Black Cherry 3.24 AC		North Powerline Easement 1.29 AC
	Existing Stream		Sheet Match Line		Red Maple Stand (East of T. Park) 9.16 AC (See Note 2)		Old Field/Scattered Cottonwoods on Spoil Piles 11.11 AC		Disturbed Oak Pine Forest 4.09 AC		Gray Birch/ Dense Shrub 0.53 AC		Powerline Corridor 1.31 AC		Trail/ Park 1.31 AC
	Existing Wetland				Pine Barrens Vernal Pond 0.45 AC		Dry Prairie Remnant 0.17 AC		Quaking Aspen/Dense Shrub 9.33 AC						

IN PROGRESS
DO NOT USE FOR CONSTRUCTION

Albany Rapp Road Landfill
Albany, New York
City of Albany, Dept. of General Services
One Conners Blvd.
Albany, New York


Existing Land Cover Plan (NW)

REVISIONS		
No. 9	Date: 10 April 2009	By: kr/vmr
Description: Edits to grading plan based on historic points/markers.		
No. 10	Date: 16 April 2009	By: kr/vmr
Description: Edits to grading, restoration, wetland mitigation, stream restoration and erosion control plans.		
No. 11	Date: 28 April 2009	By: kv
Description: Edits to grading, restoration and wetland mitigation plans.		
No. 12	Date: 04 May 2009	By: kv
Description: Edits to grading, erosion control and restoration plans based on STP 1017 historic points.		
AES Proj. #: 06-0590		
Checked:		
Approved:		
Drawn by: mrr & kv		
File: 060590.mxd		
Date: 10 April 2009		
Coordinate System: NAD NY State Plane, East (ft)		

CHA
CLOUGH HANCOCK & ASSOCIATES LLP
111 Western Circle, P.O. Box 5209 Albany, NY 12205-0209
Main: (518) 453-4550 • www.doughhancoc.com

Applied Ecological Services, Inc.
17921 Smith Road, P. O. Box 256
Brookfield, VT 05201
Phone: 608.897.8641 Fax: 608.897.8486
www.appliedeco.com
Email: info@appliedeco.com

© 2009. All designs, concepts, details, etc. are the property of Applied Ecological Services, Inc. (AES) and may not be duplicated, photographed or reproduced without the written consent of AES, Inc.
Sheet Number

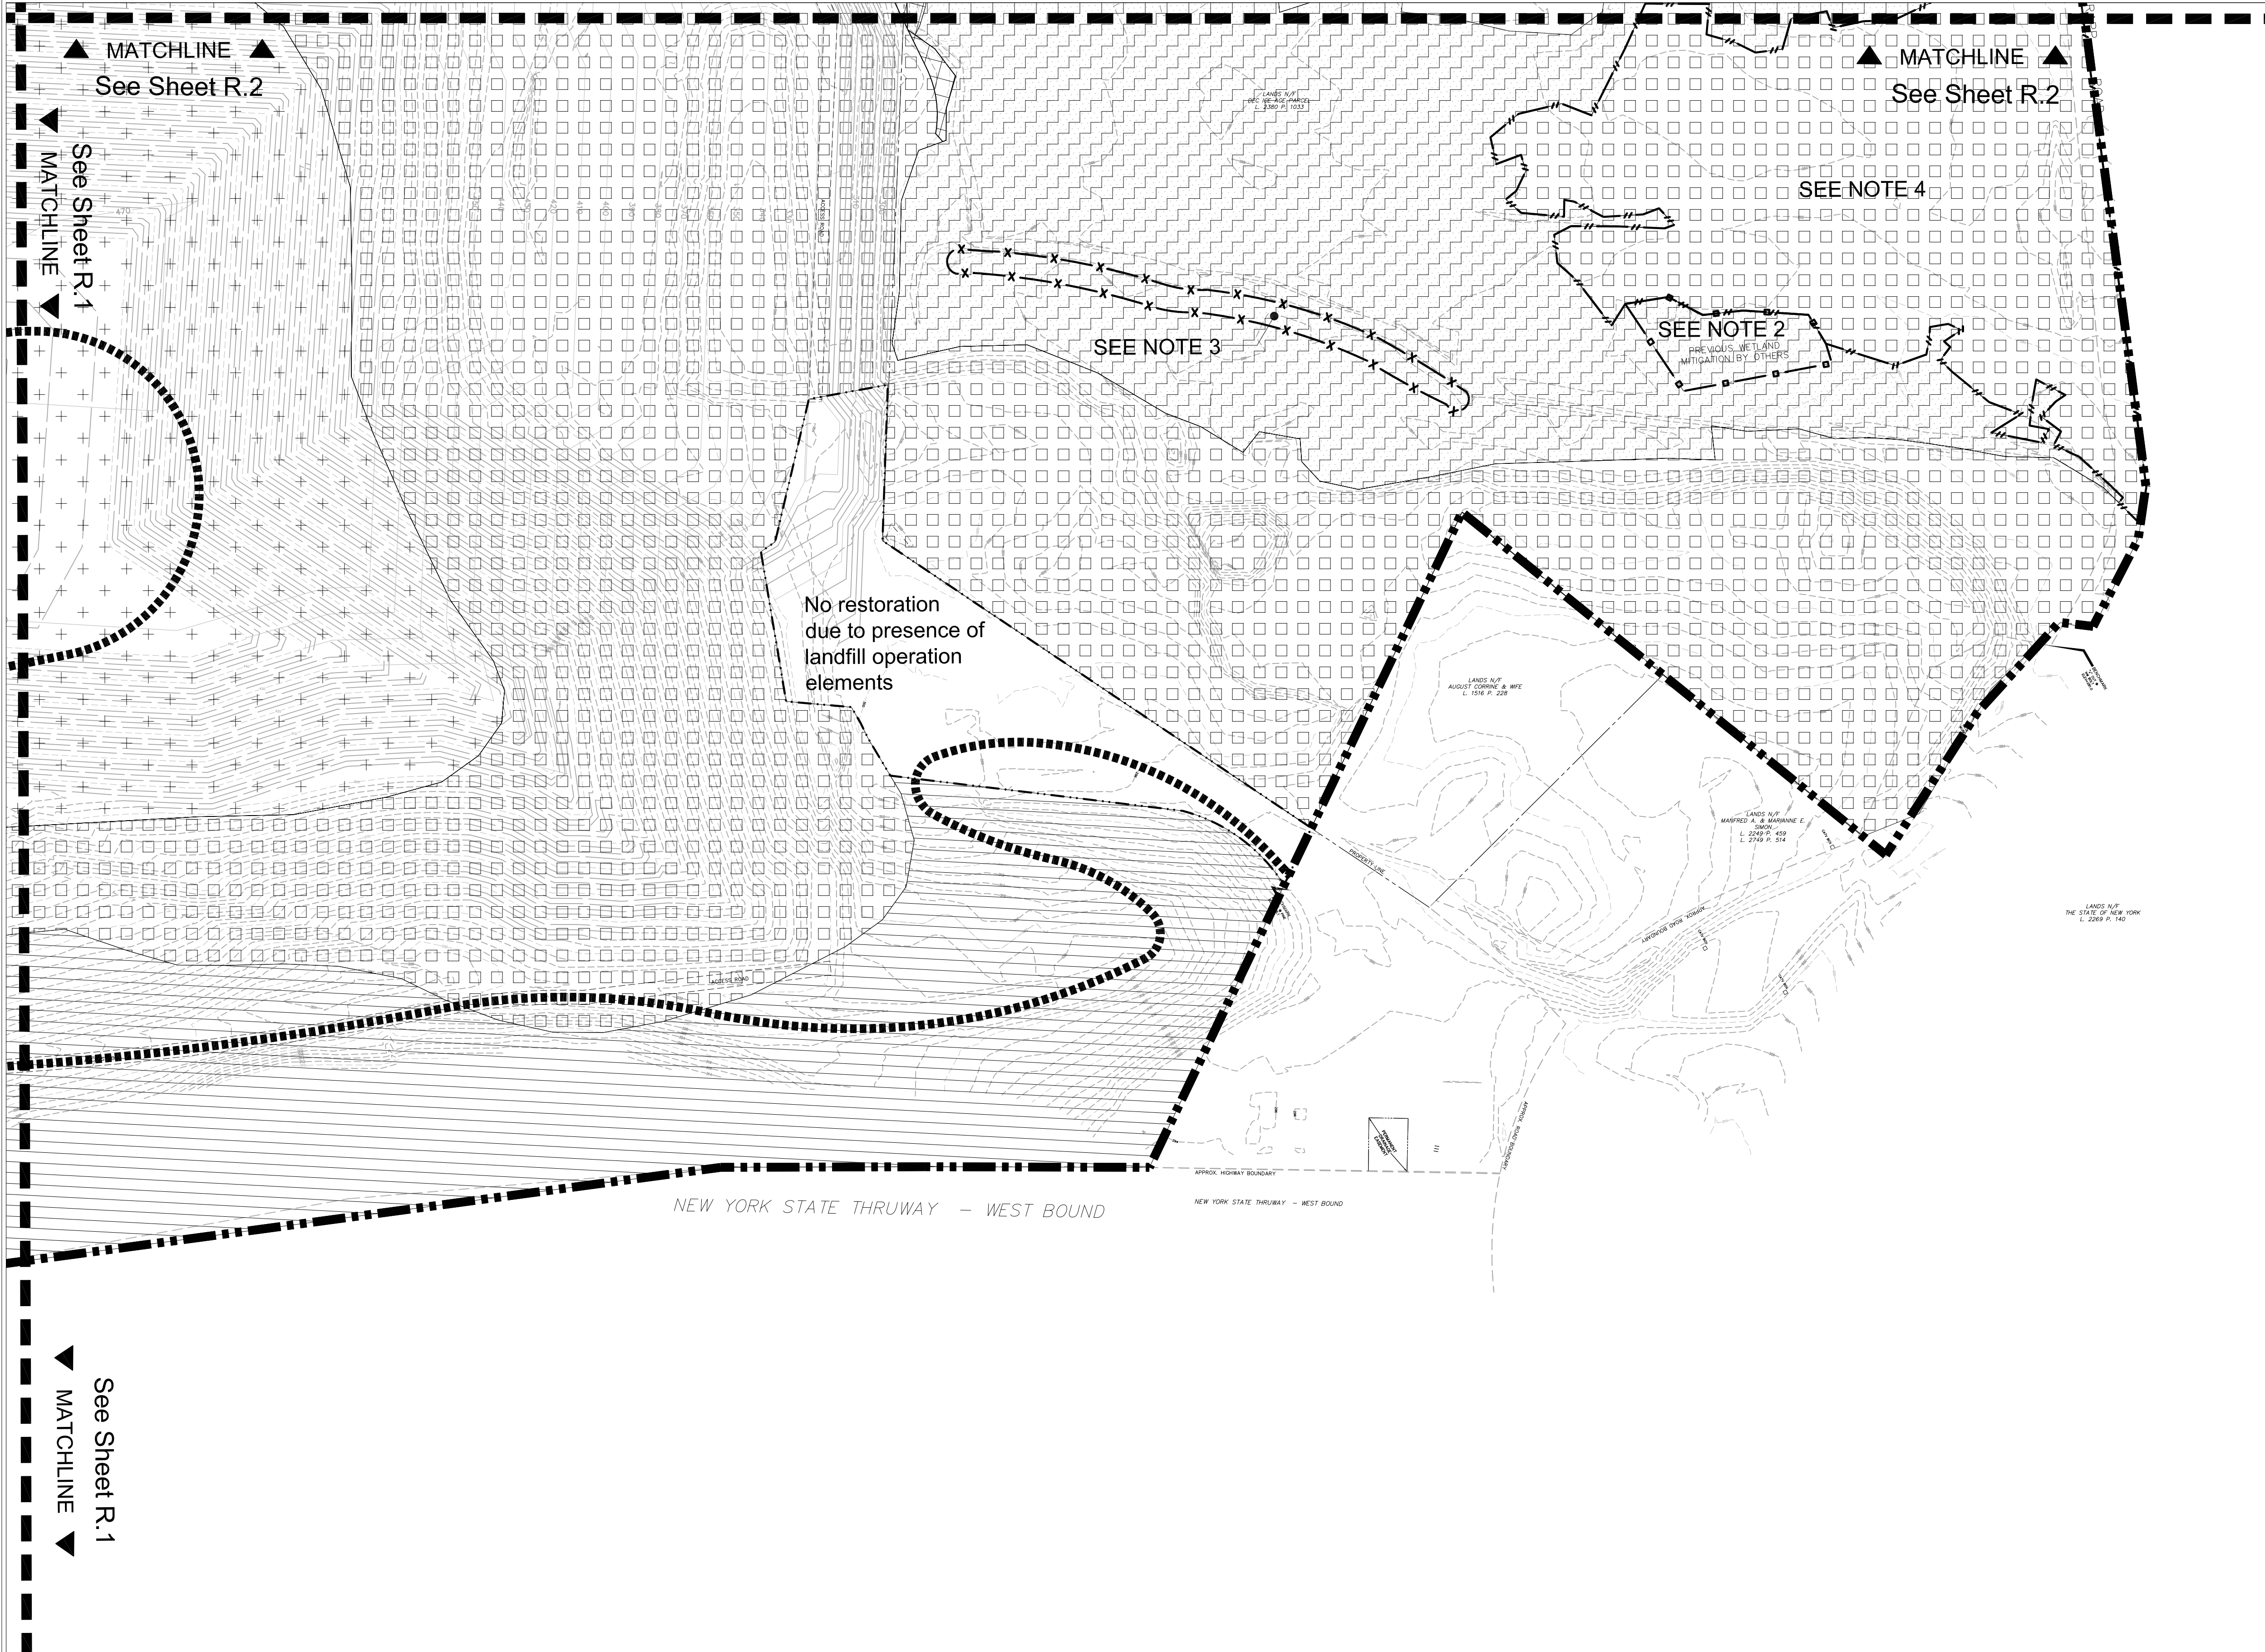

LEGEND

- Project Limit Line
- Wetland Boundary
- Trail
- Nursery
1.44 AC

- Sheet Match Line

Upland Grassland Communities


- Dry Prairie/Sand Flat
44.94 AC
- Dune
1.92 AC
- Dune/Barren
2.63 AC

Upland Forest Communities


- Pitch Pine-Scrub Oak Barrens
121.81 AC
- Pitch Pine-Oak Forest Buffer Enhancement
30.92 AC

Wetland Communities

- Biofilter Wetland
1.42 AC (.69 AC created + .73 AC restored)
- Pine Barrens Vernal Pond
1.47 AC (1.12 AC created + .35 AC restored)
- Sedge Meadow
0.63 AC
- Forested Wetland (Red Maple Hardwood Swamp)
13.34 AC (11.34 AC created + 2.0 AC restored)
- Forested Wetland Enhancement (Red Maple Hardwood Swamp)
27.59 AC
- Forested Riparian Wetland (Red Maple Hardwood Swamp)
6.86 AC (6.04 AC created + .82 AC restored)

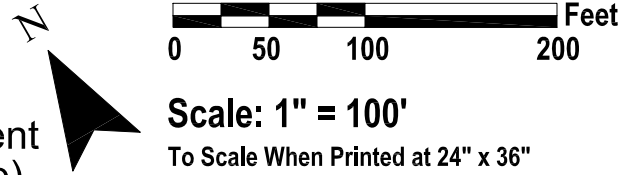


Sheet Layout Diagram

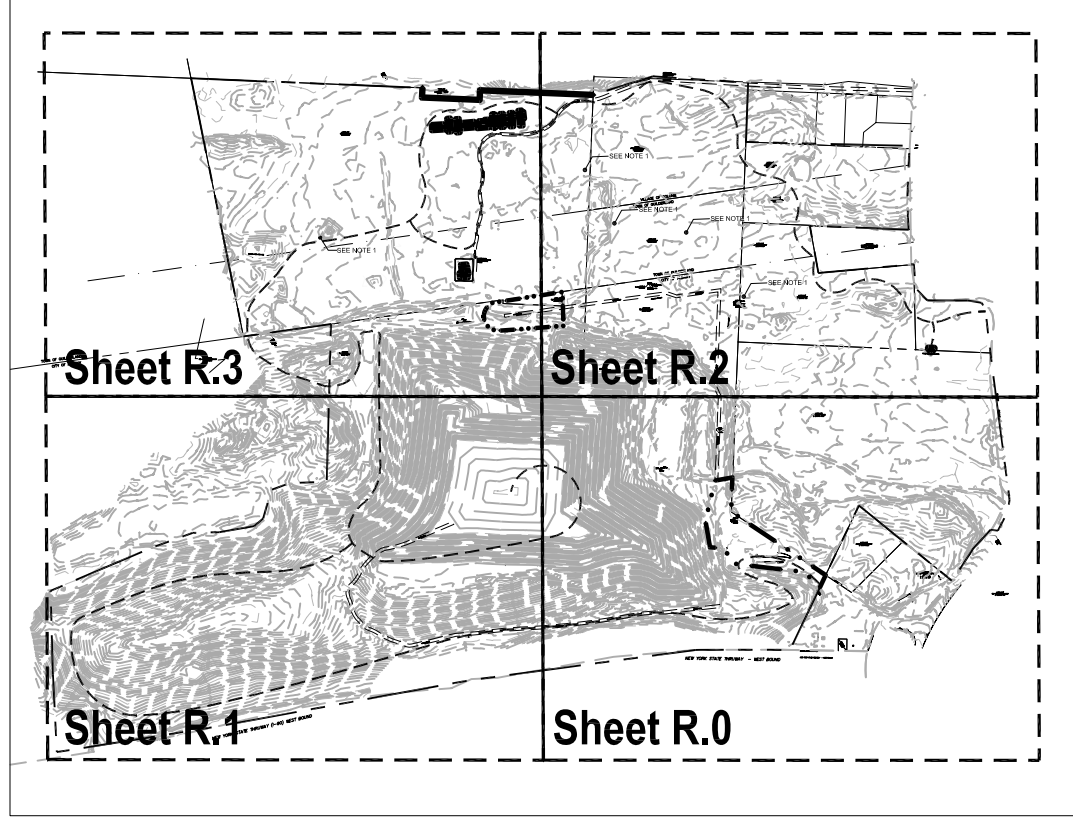


Notes:


- Acreages identified in legend summarize total project acreage.
- Mitigation plans do not propose to modify the former federal mitigation area nor to create any additional wetlands in the DEC property. Only enhancement of the drained forested DEC wetlands is proposed, as shown on the drawing.

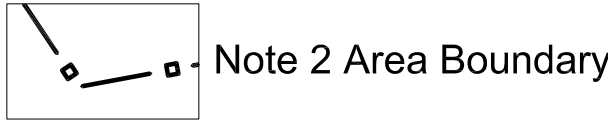

- DEC wildlife staff will meet with AES/CH in the field to field locate areas of the spoil piles and trees to retain and those areas that can be removed or regraded. It is anticipated that copses of the existing cottonwoods growing on the spoils will be retained, and in some small areas the trees and spoils will be removed. The spoils will be used to create grade controls and backfill sections of the eroding channel. The cut logs will be used to create the grade controls in the channel.

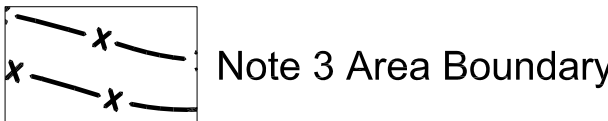

- The defined area to be restored to Pitch Pine/ Oak Forest Buffer Enhancement contains dispersed forested wetland pockets that shall not undergo any modifications during restoration efforts. The location of these forested wetland pockets will be denoted during future field work.

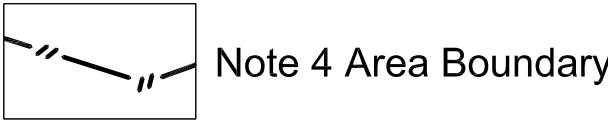

- Upland forest communities shall meet the ideal KBB habitat requirements as specified by the letter submitted by the APBPC on March, 24, 2009.

IN PROGRESS
DO NOT USE FOR
CONSTRUCTION

Albany Rapp Road Landfill

Albany, New York
City of Albany, Dept. of General Services
One Conners Blvd.
Albany, New York

Restoration
Plan
(SE)

REVISIONS		
No. 9	Date: 10 April 2009	By: knv/mmr
Description: Edits to grading plan based on historic points/ markers.		
No. 10	Date: 16 April 2009	By: knv/mmr
Description: Edits to grading, restoration, wetland mitigation, stream restoration and erosion control plans.		
No. 11	Date: 28 April 2009	By: knv
Description: Edits to grading, restoration and wetland mitigation plans.		
No. 12	Date: 04 May 2009	By: knv
Description: Edits to grading, erosion control and restoration plans based on STP 1017 historic points.		
AES Proj. #: 06-0590		
Checked:		
Approved:		
Drawn by: mmr & knv		
File: 060590cnsf		
Date: 10 April 2009		
Coordinate System: NAD NY State Plane, East (ft)		

GHA
CLOUGH HARBOR & ASSOCIATES LLP
18 Wilkes Circle, P.O. Box 5209, Albany, NY 12205-0209
Main: (518) 453-4550 • www.dugtrator.com




Applied Ecological Services, Inc.
17921 Smith Road, P. O. Box 256
Brookfield, VT 05620
Phone: 608.897.8641 Fax: 608.897.8486
www.appliedeco.com
Email: info@appliedeco.com


© 2009. All designs, concepts, details, etc. are the property of Applied Ecological Services, Inc. (AES) and may not be duplicated, photographed or reproduced without the written consent of AES, Inc.

Sheet Number

R.0

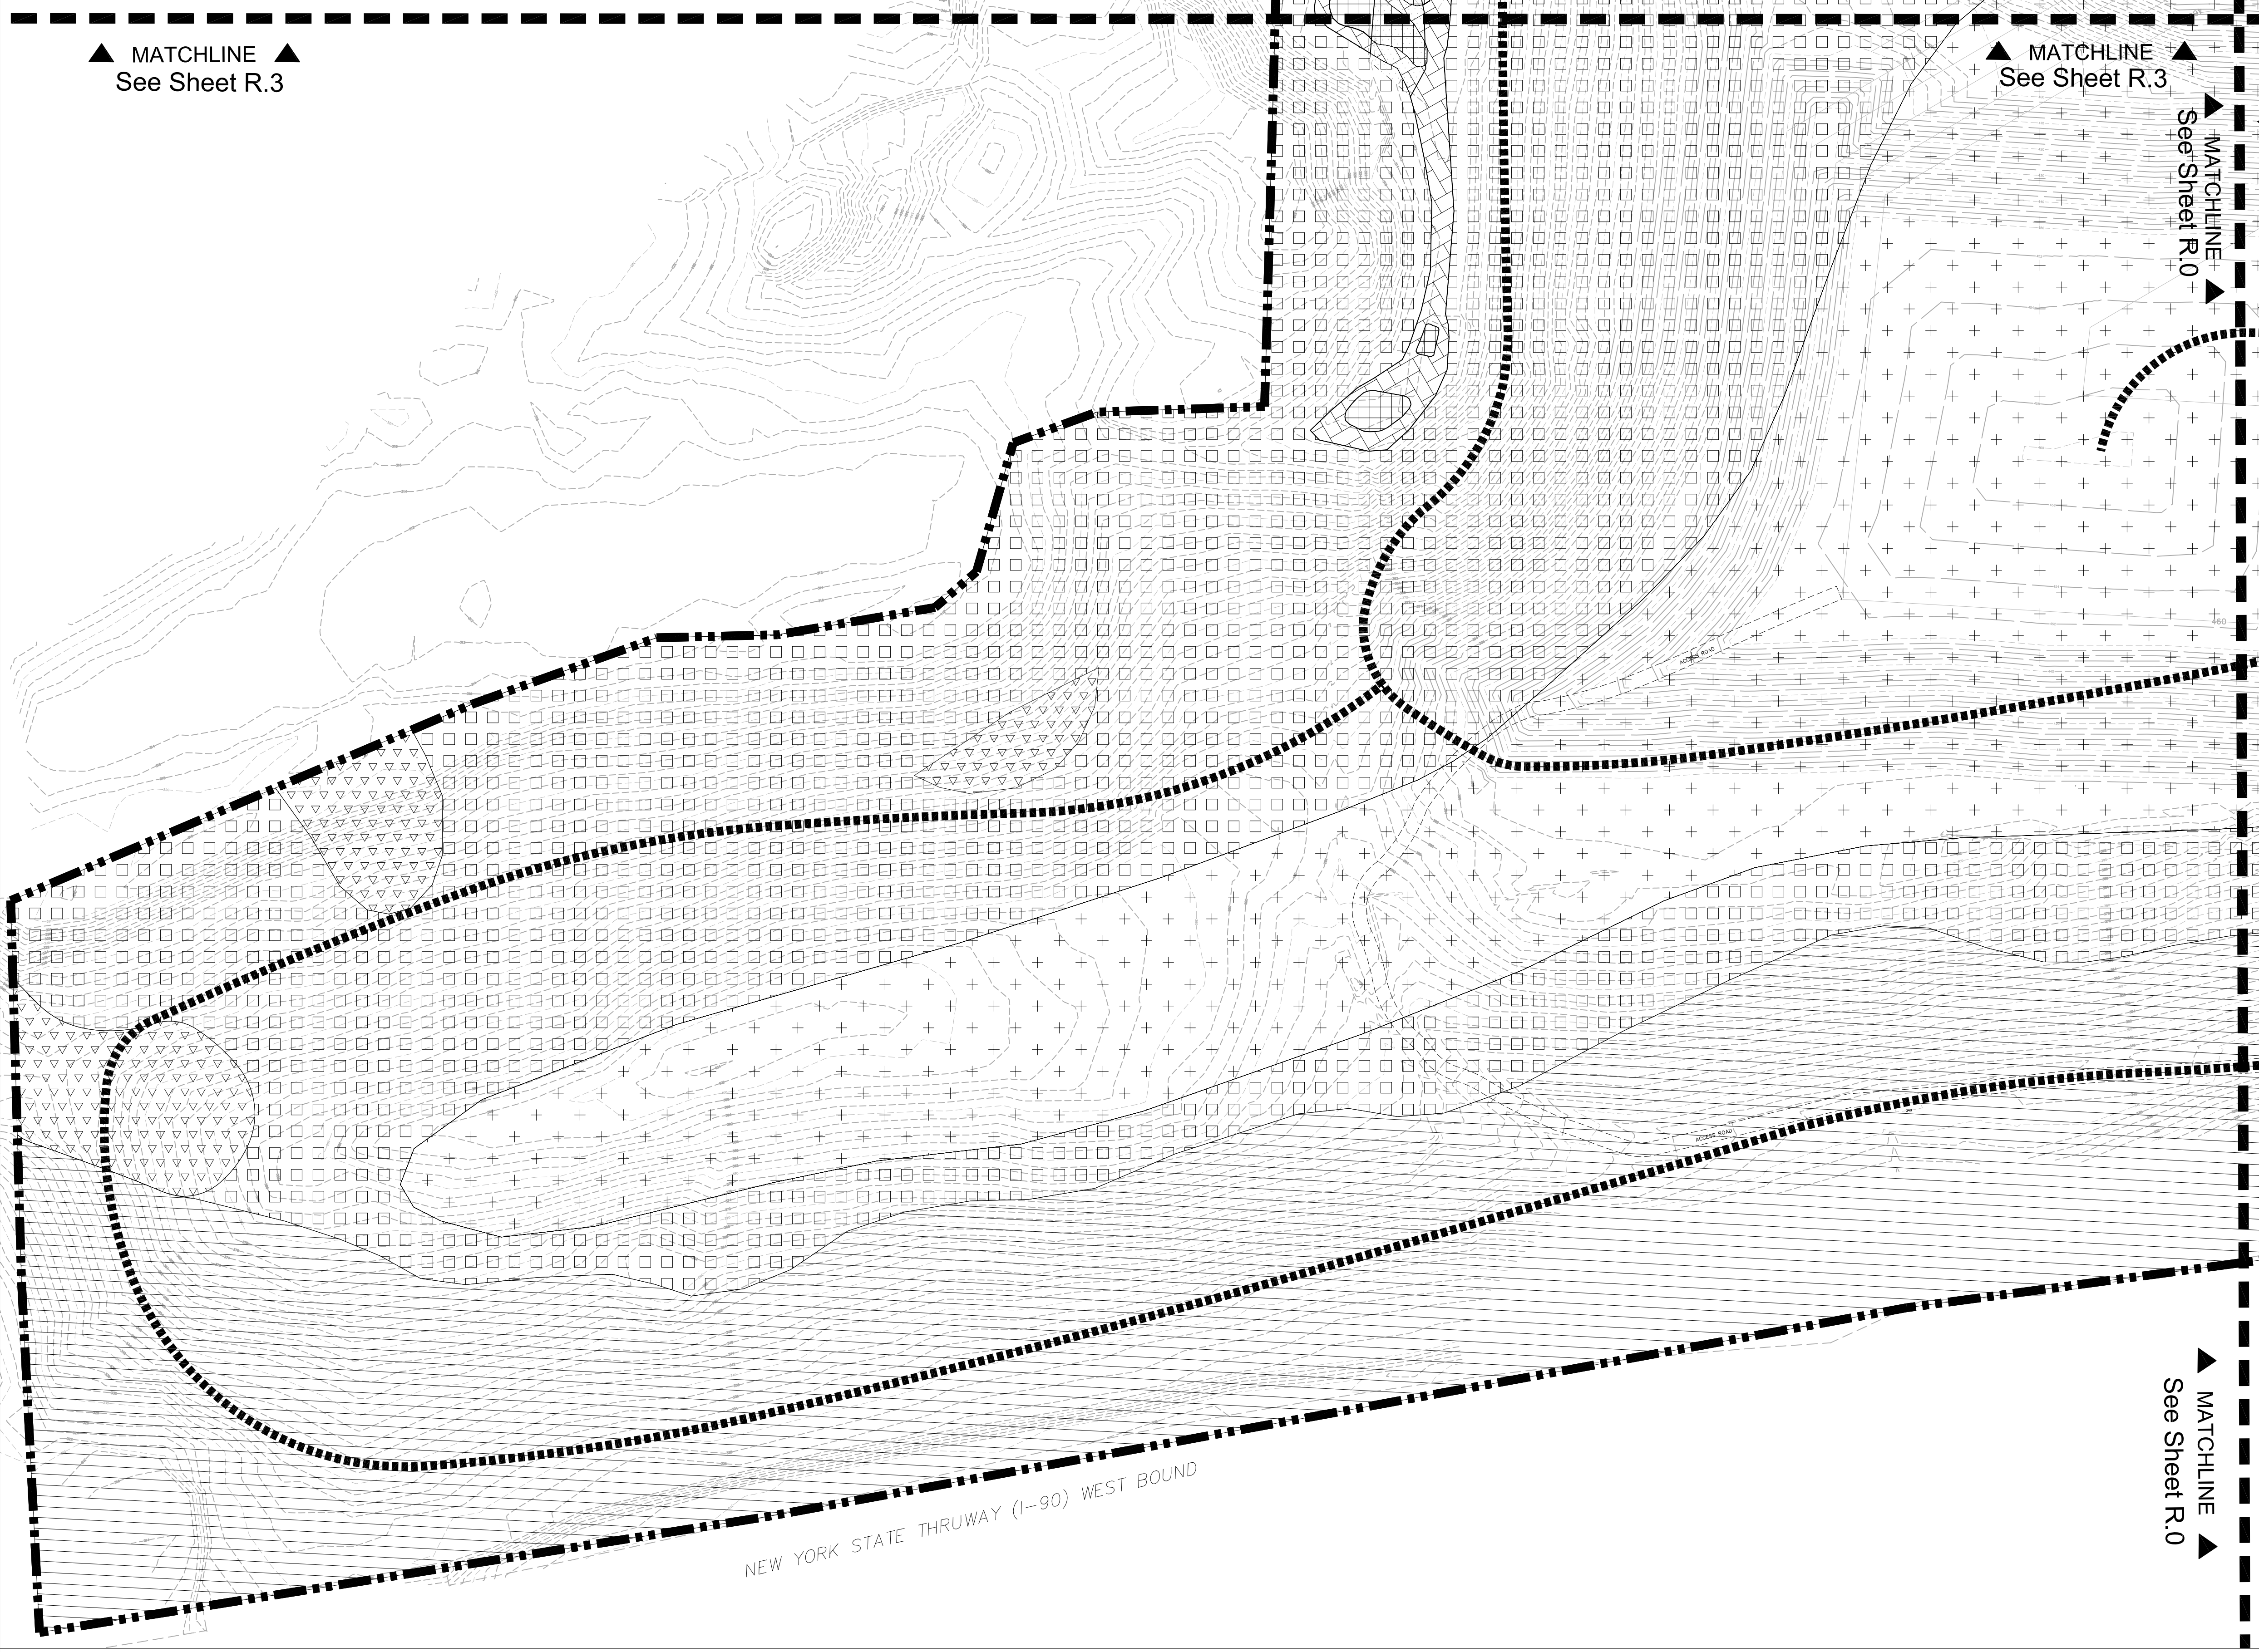

LEGEND

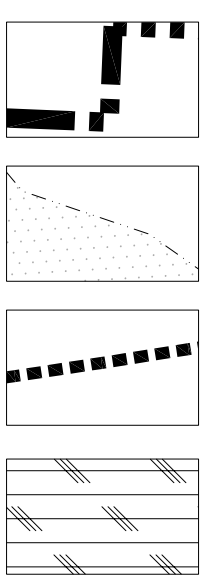


Project Limit Line

Wetland Boundary


Trail

Nursery
1.44 AC

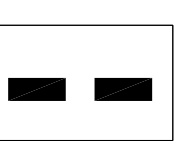

Sheet Match Line

Upland Grassland Communities

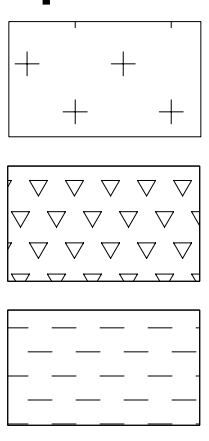


Dry Prairie/Sand Flat
44.94 AC

Dune
1.92 AC

Dune/Barren
2.63 AC


Upland Forest Communities

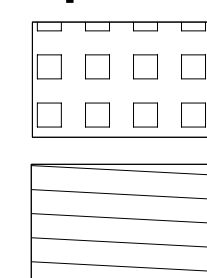

Pitch Pine-Scrub Oak Barrens
121.81 AC

Pitch Pine-Oak Forest Buffer Enhancement
30.92 AC

Wetland Communities

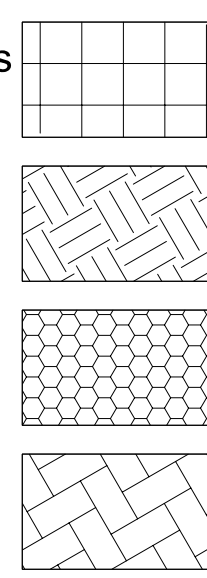


Biofilter Wetland
1.42 AC (.69 AC created + .73 AC restored)

Pine Barrens Vernal Pond
1.47 AC (1.12 AC created + .35 AC restored)



Sedge Meadow
0.63 AC

Forested Wetland (Red Maple Hardwood Swamp)
13.34 AC (11.34 AC created + 2.0 AC restored)

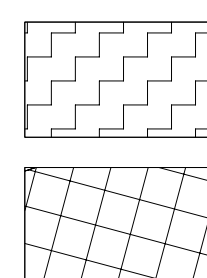


Forested Wetland Enhancement (Red Maple Hardwood Swamp)
27.59 AC

Forested Riparian Wetland
6.86 AC (6.04 AC created + .82 AC restored)

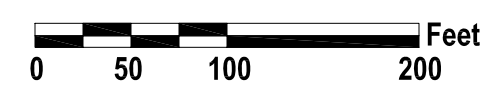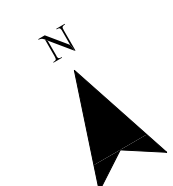

Scale: 1" = 100'
To Scale When Printed at 24" x 36"

Sheet Layout Diagram

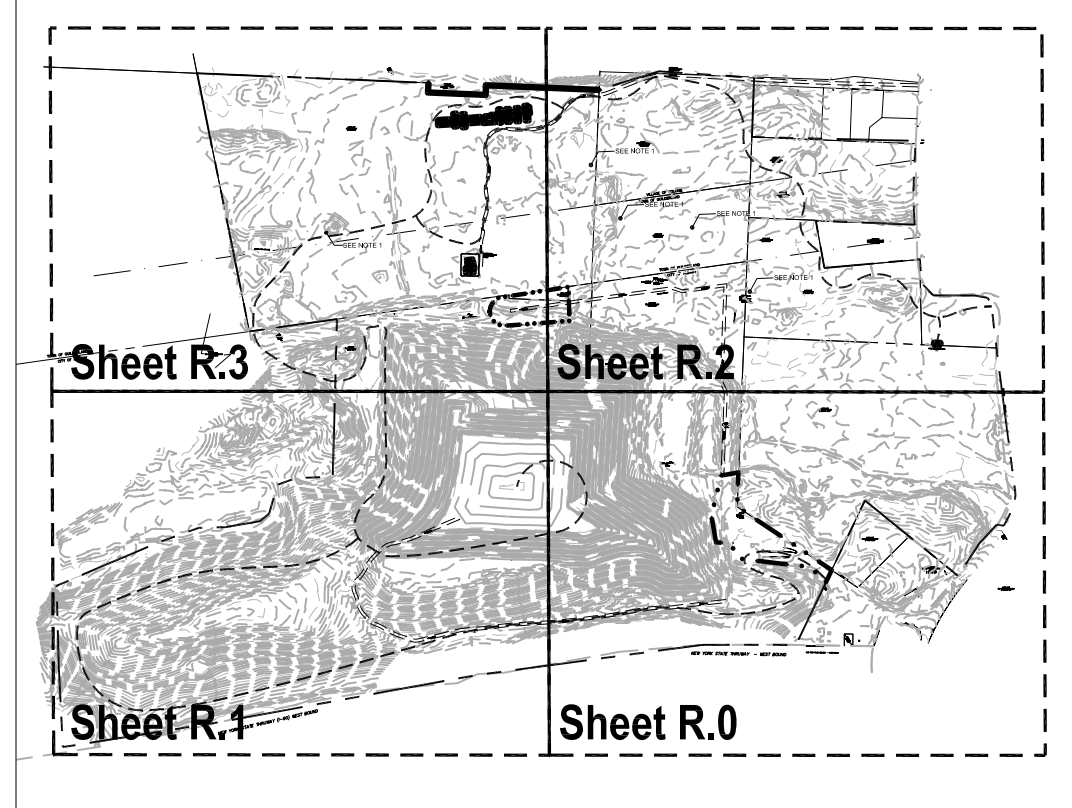

Notes:

1. Acreages identified in legend summarize total project acreage.
2. Upland forest communities shall meet the ideal KBB habitat requirements as specified by the letter submitted by the APBPC on March 24, 2009.

Albany Rapp Road Landfill

Albany, New York
City of Albany, Dept. of General Services
One Conners Blvd.
Albany, New York

Restoration Plan (SW)

REVISIONS			
No. 9	Date: 10 April 2009	By: knv/mmr	
Description: Edits to grading plan based on historic points/markers.			
No. 10	Date: 16 April 2009	By: knv/mmr	
Description: Edits to grading, restoration, wetland mitigation, stream restoration and erosion control plans.			
No. 11	Date: 28 April 2009	By: knv	
Description: Edits to grading, restoration and wetland mitigation plans.			
No. 12	Date: 04 May 2009	By: knv	
Description: Edits to grading, erosion control and restoration plans based on STP 1017 historic points.			
AES Proj. #: 06-0590			
Checked:			
Approved:			
Drawn by: mmr & knv			
File: 060590cnst			
Date: 10 April 2009			
Coordinate System: NAD NY State Plane, East (ft)			


CHA
CLOUGH HANCOCK & ASSOCIATES LLP
111 Wilkes Circle, P.O. Box 5209 • Albany, NY 12205-0209
Main: (518) 453-4550 • www.doughtrabour.com



Applied Ecological Services, Inc.
17921 Smith Road, P. O. Box 256
Brookfield, VT 05201
Phone: 608.897.8641 Fax: 608.897.8486
www.appliedeco.com
Email: info@appliedeco.com

© 2009. All designs, concepts, details, etc. are the property of Applied Ecological Services, Inc. (AES) and may not be duplicated, photographed or reproduced without the written consent of AES, Inc.
Sheet Number

IN PROGRESS
DO NOT USE FOR
CONSTRUCTION

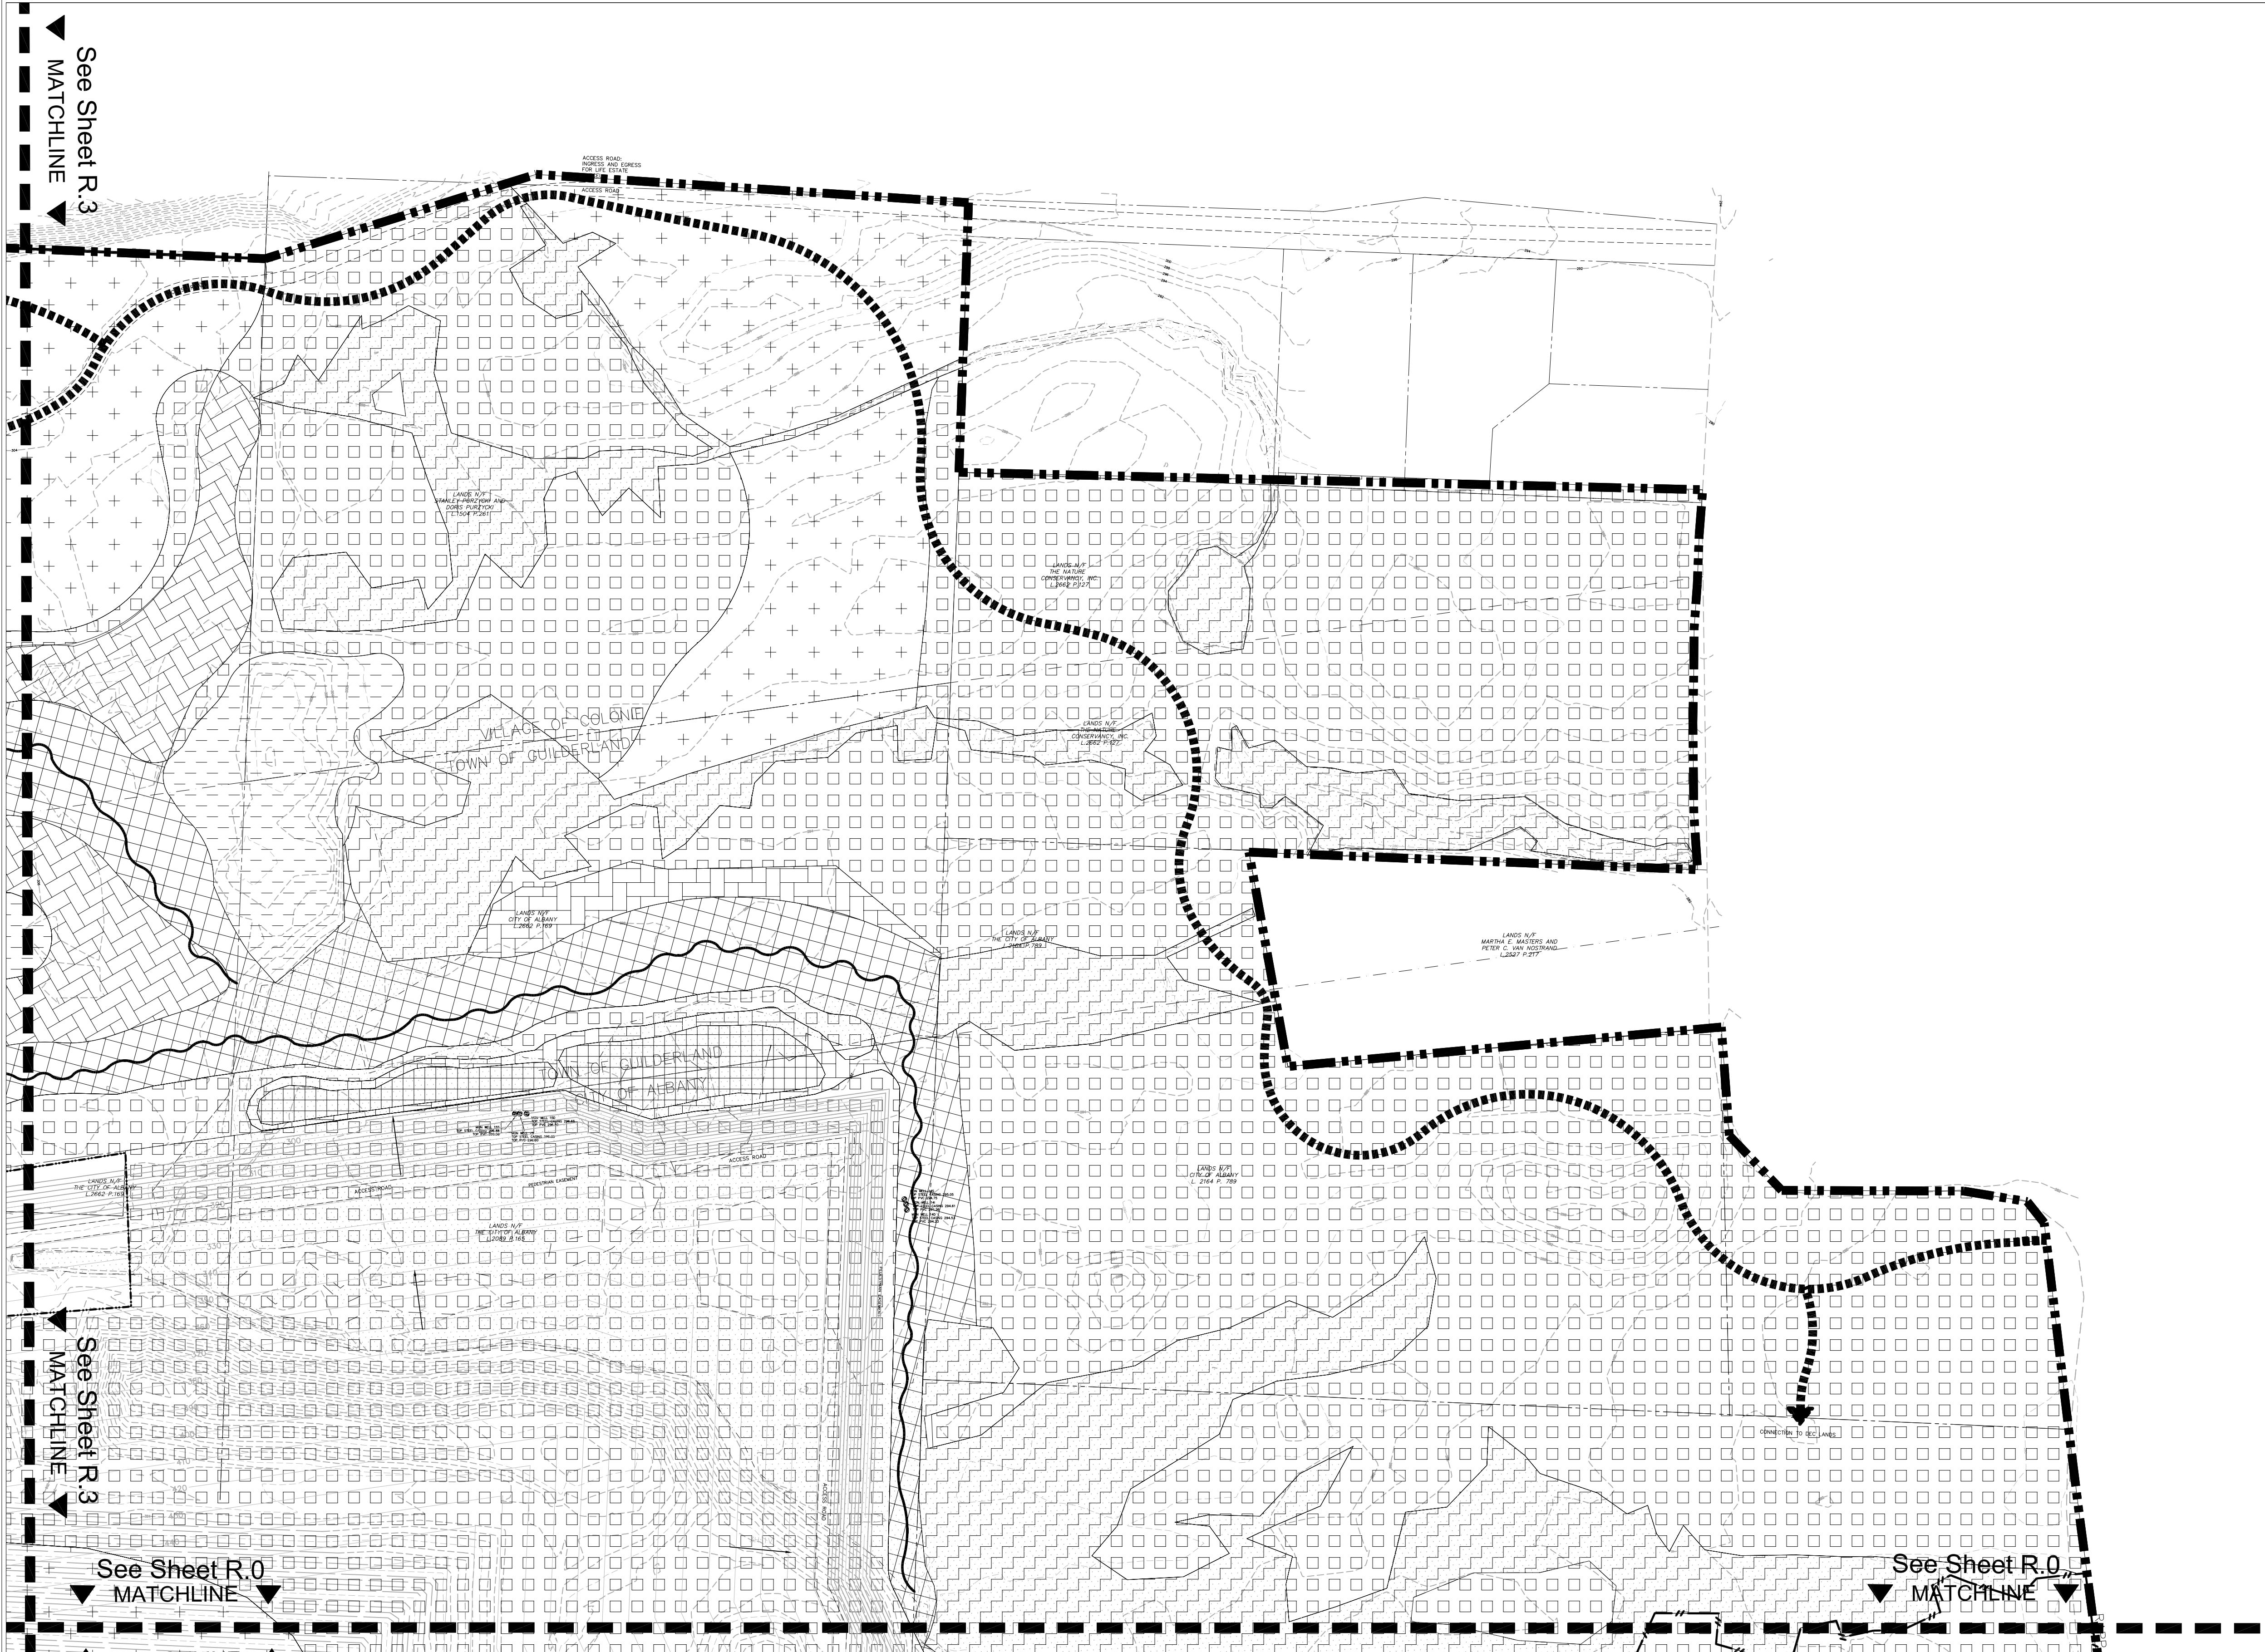

LEGEND

- Project Limit Line
- Wetland Boundary
- Trail
- Nursery

Sheet Match Line

Upland Grassland Communities

- Dry Prairie/Sand Flat
44.94 AC
- Dune
1.92 AC
- Dune/Barren
2.63 AC

Upland Forest Communities

- Pitch Pine-Scrub Oak Barrens
121.81 AC
- Pitch Pine-Oak Forest Buffer Enhancement
30.92 AC


Wetland Communities

- Biofilter Wetland
1.42 AC (.69 AC created + .73 AC restored)
- Pine Barrens Vernal Pond
1.47 AC (1.12 AC created + .35 AC restored)
- Sedge Meadow
0.63 AC
- Forested Wetland (Red Maple Hardwood Swamp)
13.34 AC (11.34 AC created + 2.0 AC restored)

- Forested Wetland Enhancement (Red Maple Hardwood Swamp)
27.59 AC
- Forested Riparian Wetland (Red Maple Hardwood Swamp)
6.86 AC (6.04 AC created + .82 AC restored)

0 50 100 200 Feet
Scale: 1" = 100'
To Scale When Printed at 24" x 36"

Sheet Layout Diagram

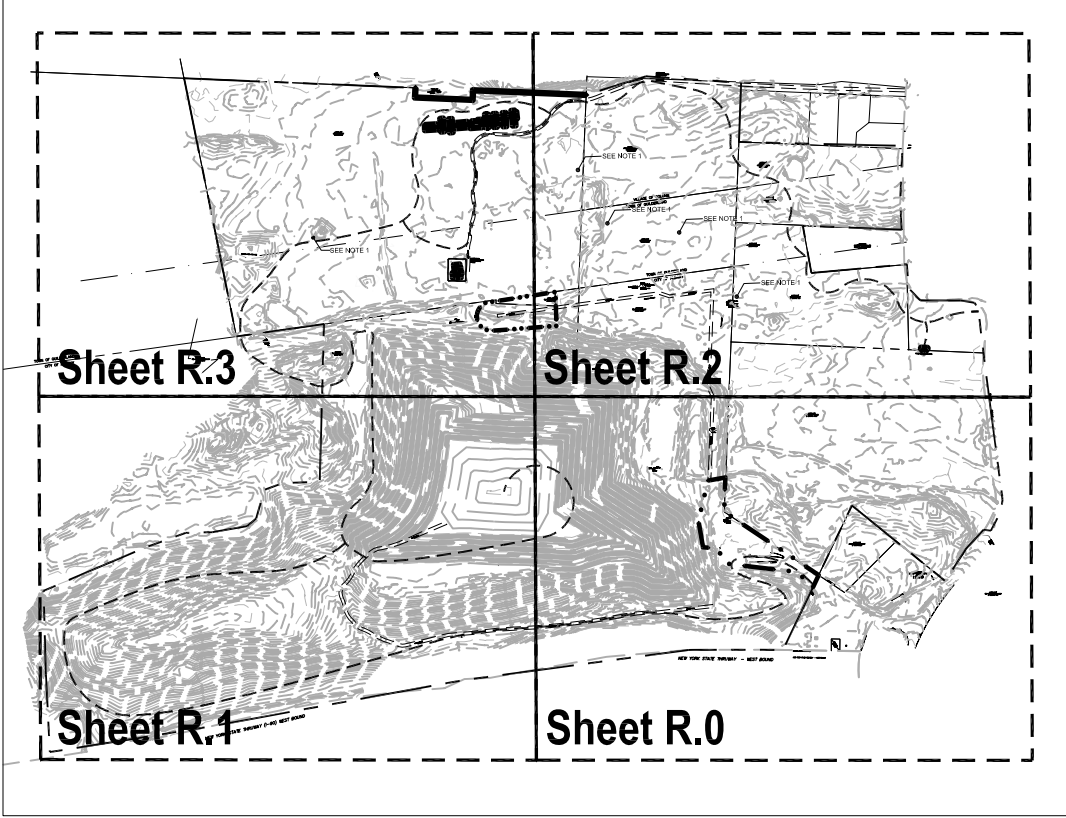

- Notes:
- Acraeges identified in legend summarize total project acreage.
 - Upland forest communities shall meet the ideal KBB habitat requirements as specified by the letter submitted by the APBPC on March, 24, 2009.

Albany Rapp Road Landfill

Albany, New York
City of Albany, Dept. of General Services
One Conners Blvd.
Albany, New York

Restoration
Plan
(NE)

REVISIONS		
No. 9	Date: 10 April 2009	By: knv/mmr
Description: Edits to grading plan based on historic points/markers.		
No. 10	Date: 16 April 2009	By: knv/mmr
Description: Edits to grading, restoration, wetland mitigation, stream restoration and erosion control plans.		
No. 11	Date: 28 April 2009	By: knv
Description: Edits to grading, restoration and wetland mitigation plans.		
No. 12	Date: 04 May 2009	By: knv
Description: Edits to grading, erosion control and restoration plans based on STP 1017 historic points.		
AES Proj. #: 06-0590		
Checked:		
Approved:		
Drawn by: mmr & knv		
File: 060590cmt		
Date: 10 April 2009		
Coordinate System: NAD NY State Plane, East (ft)		

CHA
CLOUGH HANCOCK & ASSOCIATES LLP
11 Wilensie Circle, P.O. Box 5209 Albany, NY 12205-0209
Main: (518) 453-4550 • www.cloughhancok.com




Applied Ecological Services, Inc.
17921 Smith Road, P. O. Box 256
Brookfield, VT 05602
Phone: 608.897.8641 Fax: 608.897.8486
www.appliedeco.com
Email: info@appliedeco.com

© 2009. All designs, concepts, details, etc. are the property of Applied Ecological Services, Inc. (AES) and may not be duplicated, photographed or reproduced without the written consent of AES, Inc.


Sheet Number

R.2

IN PROGRESS
DO NOT USE FOR
CONSTRUCTION

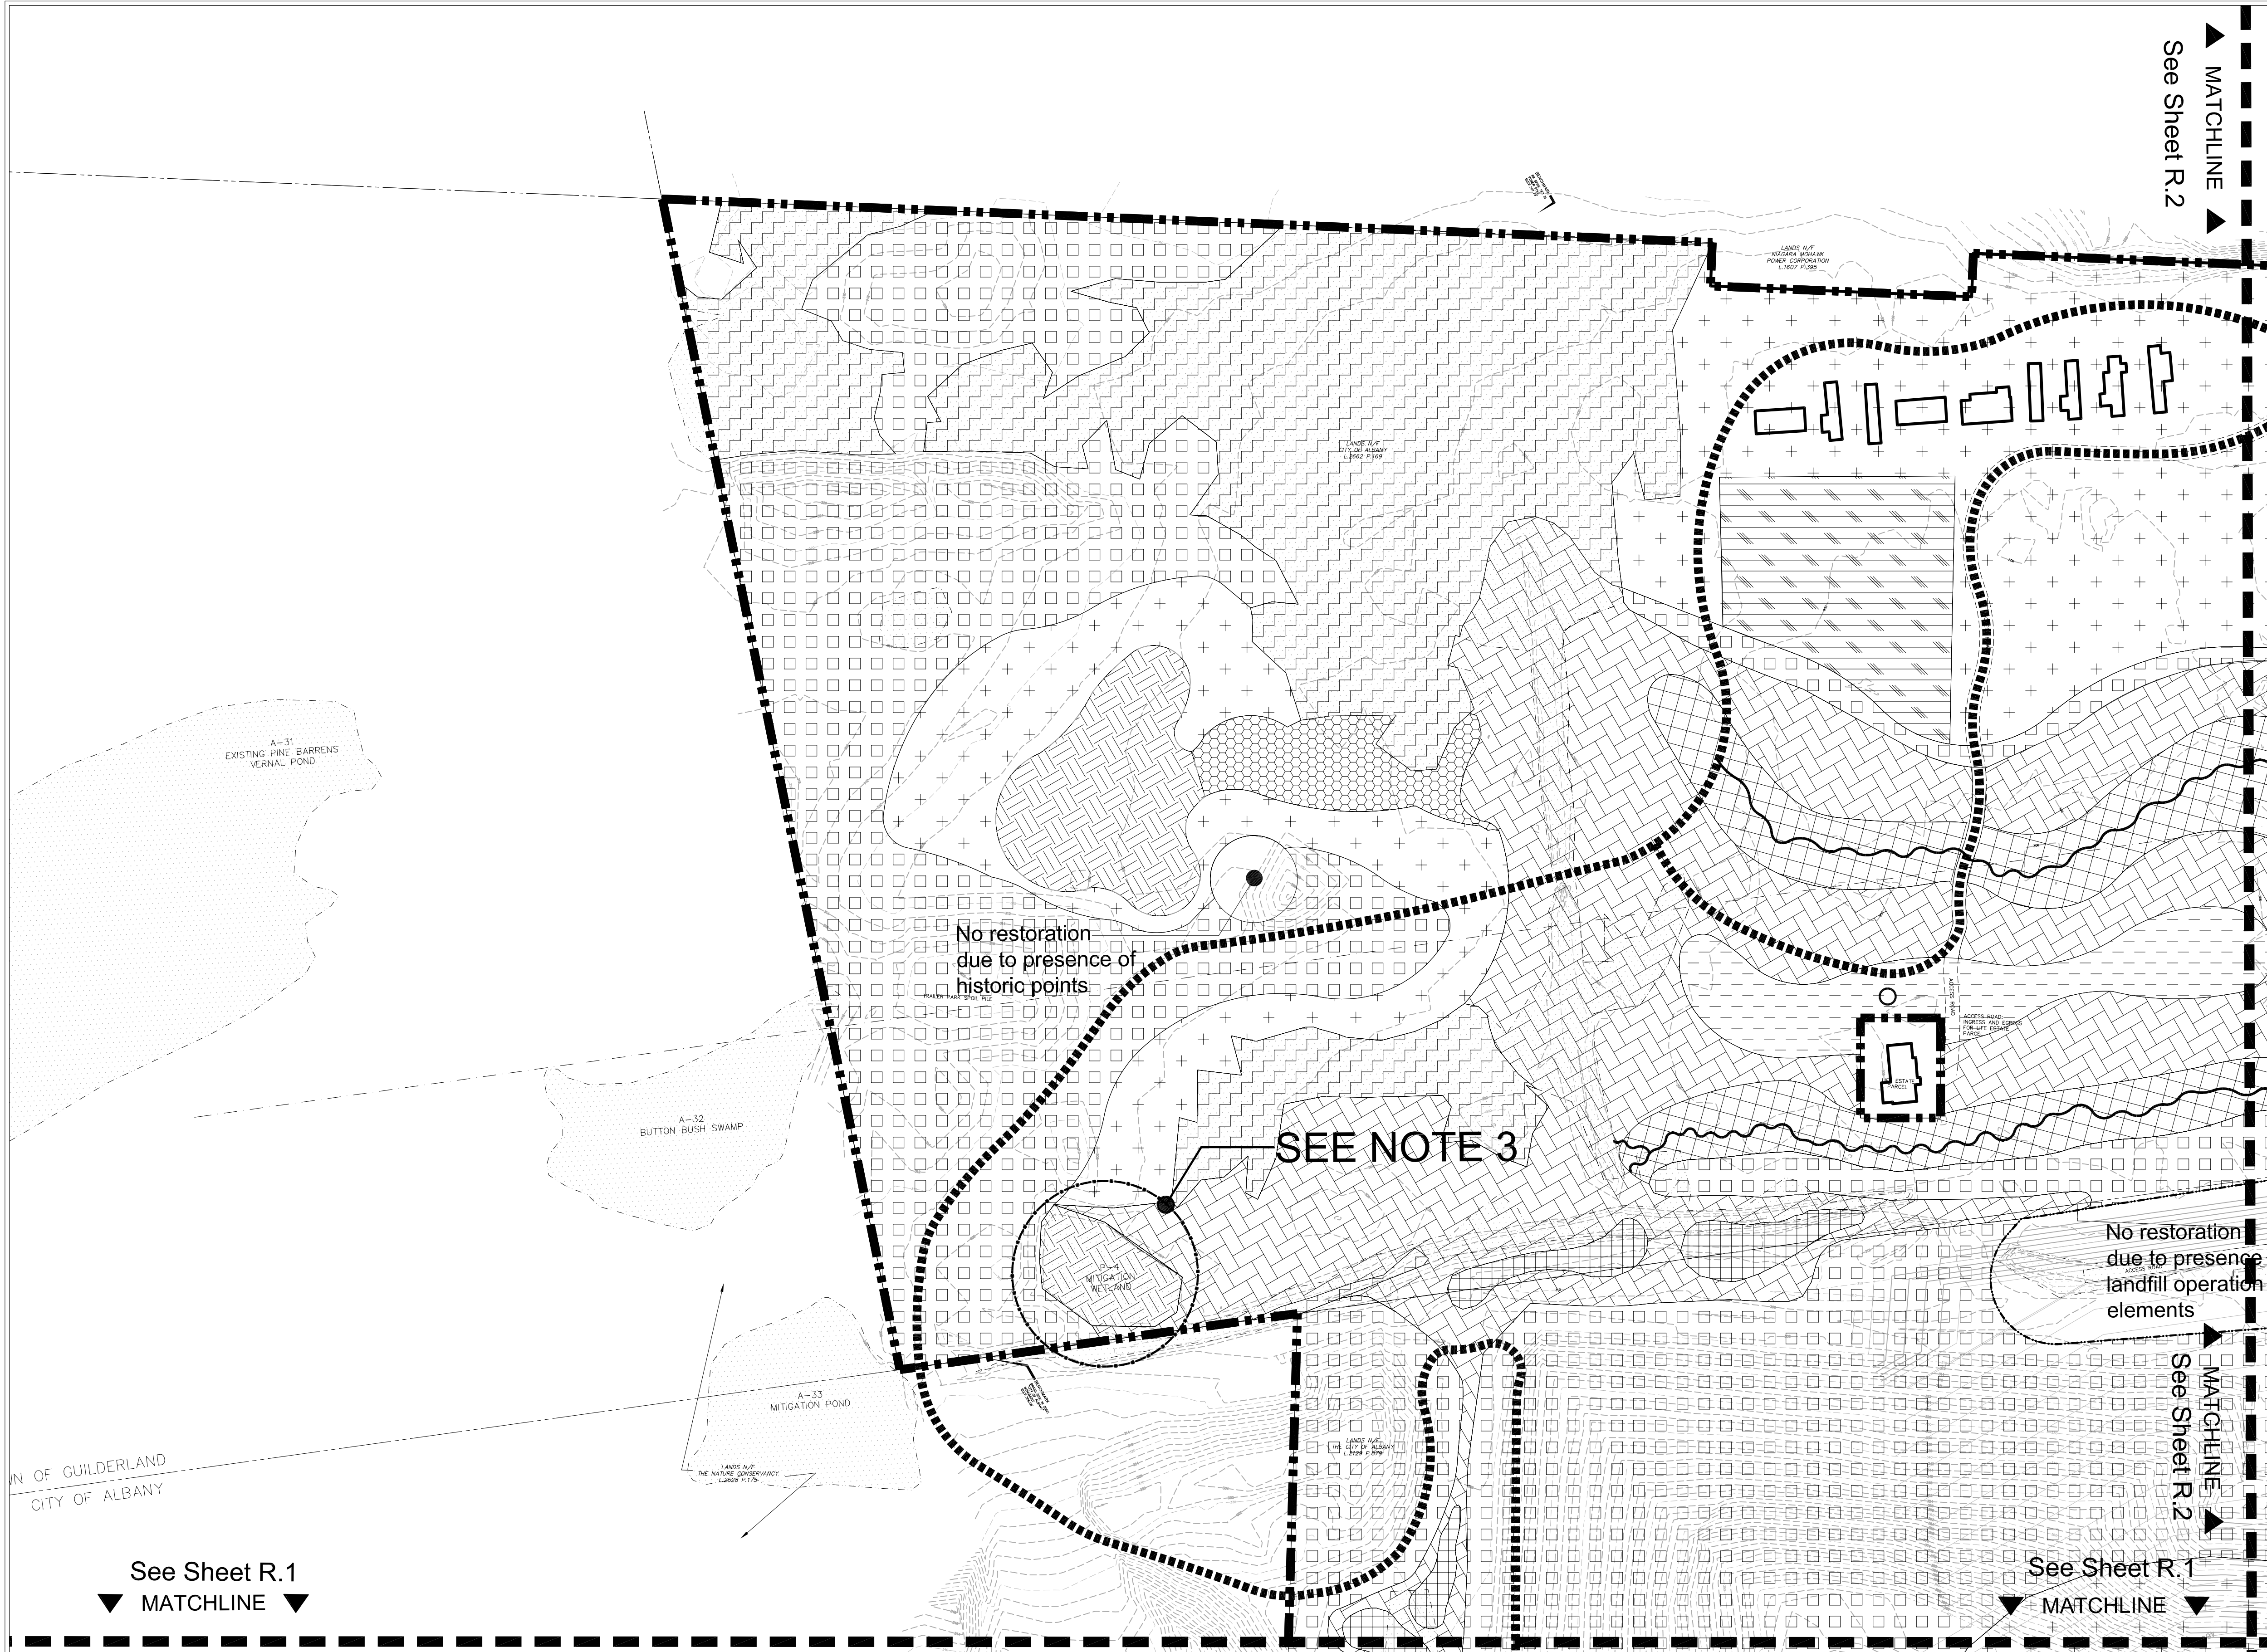

Sheet Layout Diagram

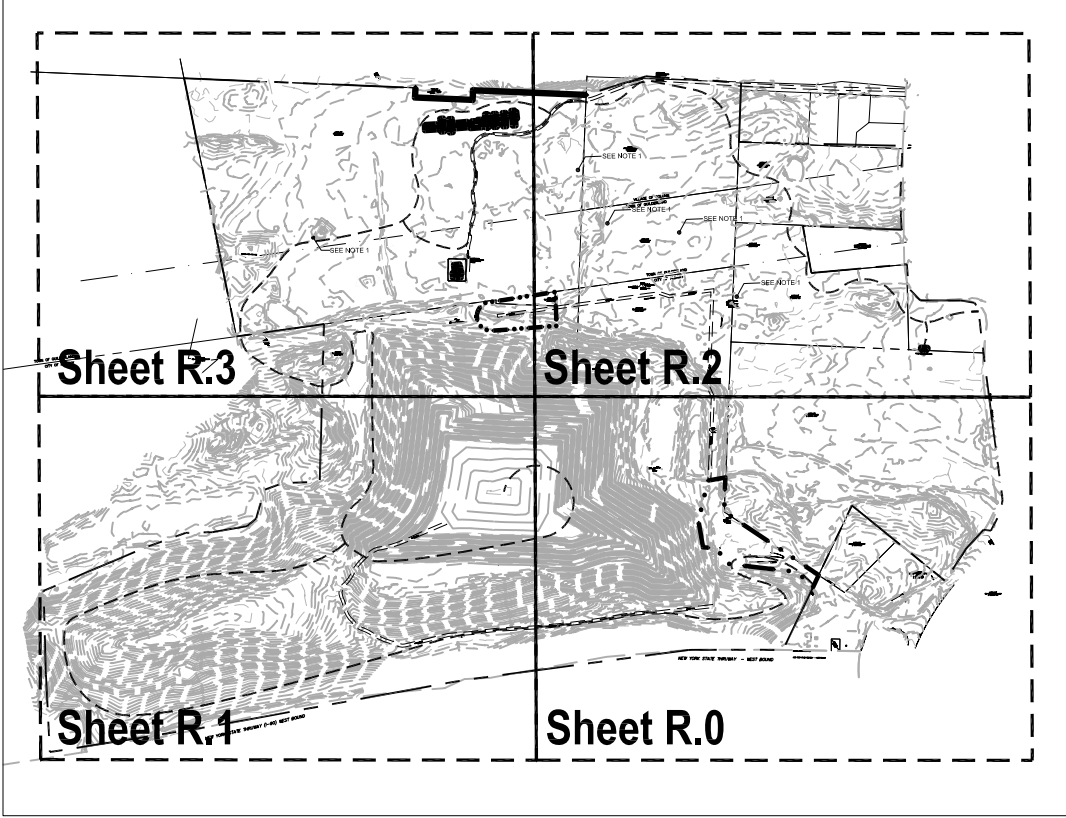

Notes:

1. Acreages identified in legend summarize total project acreage.
2. Once vacated, life estate infrastructure will be demolished or modified in a timely way to accomodate restoration plans.
3. P4 Mitigation Wetland will be managed to control invasives only.
4. Upland forest communities shall meet the ideal KBB habitat requirements as specified by the letter submitted by the APBPC on March, 24, 2009.

Albany Rapp Road Landfill

Albany, New York
City of Albany, Dept. of General Services
One Connors Blvd.
Albany, New York

Restoration
Plan
(NW)

REVISIONS		
No. 9	Date: 10 April 2009	By: kvlmm
Description: Edits to grading plan based on historic points/markers.		
No. 10	Date: 16 April 2009	By: kvlmm
Description: Edits to grading, restoration, wetland mitigation, stream restoration and erosion control plans.		
No. 11	Date: 28 April 2009	By: kv
Description: Edits to grading, restoration and wetland mitigation plans.		
No. 12	Date: 04 May 2009	By: kv
Description: Edits to grading, erosion control and restoration plans based on STP 1017 historic points.		
AES Proj. #: 06-0590		
Checked:		
Approved:		
Drawn by: mrr & kv		
File: 060590.mxd		
Date: 10 April 2009		
Coordinate System: NAD NY State Plane, East (ft)		

GHA
CLOUGH HANCOCK & ASSOCIATES LLP
111 Wilkes Circle, P.O. Box 6209, Albany, NY 12205-0209
Main: (518) 453-4550 • www.doughtrout.com



Applied Ecological Services, Inc.
17921 Smith Road, P. O. Box 256
Brookfield, VT 05201
Phone: 608.897.8641 Fax: 608.897.8486
www.appliedeco.com
Email: info@appliedeco.com

© 2009. All designs, concepts, details, etc. are the property of Applied Ecological Services, Inc. (AES) and may not be duplicated, photographed or reproduced without the written consent of AES, Inc.
Sheet Number

Upland Grassland Communities

Dry Prairie/Sand Flat (44.94 acres)					
Reference Habitat(s) Used: Pine Bush Scrub Oak Thicket, Kame Blue Habitat					
Forbs & Ferns	Species	Common Name	Adjusted IV	Seed (oz/A)	Plants (#/A)
	Allium cernuum	nodding onion	3	1.00	
	Amorpha canescens	leadplant	2		10
	Anemone cylindrica	candle anemone	2	0.50	
	Apocynum sibiricum	indianhemp	2	0.10	
	Artemisia caudata	field sagewort	1	0.10	
	Asclepias syriaca	common milkweed	2	0.20	
	Asclepias tuberosa	butterfly milkweed	2		10
	Aster ericoides	heath aster	2	0.50	
	Aster laevis	smooth blue aster	2	1.00	
	Aster linariifolius	stiff-leaf aster	2	1.00	
	Aster patens	late purple aster	2	0.50	
	Aster pilosus	hairy aster	3	0.50	
	Desmodium canadense	showy ticklefoil	4	2.00	
	Euphorbia corollata	flowering spurge	2		10
	Fragaria virginiana	Virginia strawberry	2		25
	Helianthemum canadense	longbranch frostweed	3	0.10	
	Helianthus rigidus	stiff sunflower	2	1.00	
	Lespedeza capitata	roundhead lespedeza	3	2.00	
	Lupinus perennis	sundial lupine	3	1.00	10
	Lysimachia terrestris	earth loosestrife	1	0.50	
	Monarda fistulosa	wild bergamot	2	4.00	
	Oenothera biennis	evening primrose	2	1.00	
	Phlox pilosa var. fulgida	downy phlox	3		10
	Potentilla arguta	tall cinquefoil	3	1.00	
	Pycnanthemum virginianum	Virginia mountainmint	2	1.00	
	Ratibida pinnata	grayhead coneflower	2	4.00	
	Rudbeckia hirta	blackeyed Susan	4	4.00	
	Solidago rigida	rigid goldenrod	4	4.00	
	Solidago rugosa	rough-stemmed goldenrod	4	2.00	
	Sisyrinchium albidum	blue-eyed grass	3		10
	Tradescantia chiensis	Ohio spiderwort	2	2.00	
	Verbena bracteata	prostrate vervain	2	1.00	
	total			36.00	85
Graminoids	Andropogon gerardii	big bluestem		5	8.00
	Bouteloua curtipendula	sidecoats grama		4	48.00
	Carex bicknellii	Bicknell's sedge		3	1.00
	Danthonia spicata	poverty catgrass		3	8.00
	Elymus canadensis	Canada wild rye		4	4.00
	Panicum virgatum	switchgrass		5	16.00
	Schizachyrium scoparium	little bluestem		5	64.00
	Sorghastrum nutans	indiangrass		5	8.00
	total			157.00	0

Dune and Dune Barren (4.55 acres)					
Reference Habitat(s) Used: Pine Bush Scrub Oak Thicket, Kame Blue Habitat					
Forbs & Ferns	Species	Common Name	Adjusted IV	Seed (oz/A)	Plants (#/A)
	Allium cernuum	nodding onion	3	1.00	
	Amorpha canescens	leadplant	2		10
	Anemone cylindrica	candle anemone	2	0.50	
	Apocynum sibiricum	indianhemp	2	0.10	
	Artemisia caudata	field sagewort	1	0.10	
	Asclepias syriaca	common milkweed	2	0.20	
	Asclepias tuberosa	butterfly milkweed	2		10
	Aster ericoides	heath aster	2	0.50	
	Aster laevis	smooth blue aster	2	0.50	
	Aster linariifolius	stiff-leaf aster	2	0.50	
	Aster patens	late purple aster	2	0.50	
	Aster pilosus	hairy aster	3	0.10	
	Euphorbia corollata	flowering spurge	2		10
	Fragaria virginiana	Virginia strawberry	2		25
	Helianthemum canadense	longbranch frostweed	3	0.10	
	Helianthus rigidus	stiff sunflower	2	0.20	
	Lespedeza capitata	roundhead lespedeza	3	1.00	
	Lupinus perennis	sundial lupine	3	1.00	
	Lysimachia terrestris	earth loosestrife	1	0.10	
	Monarda fistulosa	wild bergamot	2	1.00	
	Oenothera biennis	evening primrose	2	0.50	
	Phlox pilosa fulgida	downy phlox	3		10
	Potentilla arguta	tall cinquefoil	3	1.00	
	Pycnanthemum virginianum	Virginia mountainmint	2	2.00	
	Ratibida pinnata	grayhead coneflower	2	2.00	
	Rudbeckia hirta	blackeyed Susan	4	2.00	
	Solidago rigida	rigid goldenrod	4	2.00	
	Solidago rugosa	rough-stemmed goldenrod	4	2.00	
	Sisyrinchium albidum	blue-eyed grass	3		10
	Tradescantia chiensis	Ohio spiderwort	2	1.00	
	Verbena bracteata	prostrate vervain	2	1.00	
	total			26.00	75
Graminoids	Andropogon gerardii	big bluestem		5	8.00
	Bouteloua curtipendula	sidecoats grama		4	32.00
	Carex olexensis	plains oval sedge		3	1.00
	Danthonia spicata	poverty grass		3	1.00
	Elymus canadensis	Canada wild rye		4	8.00
	Panicum virgatum	switchgrass		5	48.00
	Schizachyrium scoparium	little bluestem		5	64.00
	Sorghastrum nutans	indiangrass		5	8.00
	total			470.00	0
Trees & Shrubs	Ceanothus americanus	New Jersey tea		1	1
	Cornus racemosa	gray dogwood		2	4
	Cornus americana	hackberry		3	2
	Crataegus sp.	hawthorn sp.		1	1
	Pinus rigida	pitch pine		2	4
	Populus grandidentata	bigtooth aspen		2	4
	Prunus pennsylvanica	black cherry		1	1
	Quercus bicolor	white oak		2	4
	Quercus prinoides	dwarf chinkapin oak		2	4
	Rhus copallina latifolia	flameleaf sumac		2	4
	Rubus fruticosus	elderberry		1	1
	Rubus idaeus	strawberry		1	1
	Sambucus racemosa	elderberry		2	4
	Vaccinium vitis-idaea	huckleberry		2	4
	Vaccinium vacillans	huckleberry		2	4
	total				44

Notes:

1. Adjusted importance values are calculated based on relative importance values observed in reference habitat areas and our own knowledge of each species and its availability/appropriateness for seeding/planting
- 1.1. 1=conservative, 5=abundant
- 1.2. Our system for converting adjusted IV to seeding rates is:

1=0.25 oz/ac

2=0.5 oz/ac

3=1.0 oz/ac

4=2.0 oz/ac

5=4.0 oz/ac
- 1.3. Matrix Seeding List=base matrix including species we will definitely seed/plant (AIV of 2 or more)
- 1.4. Optional List=enhancement plantings/additional species that would be appropriate for enhancement depending on availability, cost, etc.
- 1.5. Enhancement plantings might be clustered along trails or destination points where increased diversity is desirable for both aesthetic and ecological purposes
2. Planting vs. Seeding- typically recommend planting for many woody species, ferns, uncommon forbs, (Ex. Carex stricta, etc.)
3. Augmented seeding lists with species specified for similar habitats in the Seneca Meadows project (AES #04-0458)
4. Plant stock and planting plans must be pre-approved by the APBPC prior to restoration construction, as well as prior to any subsequent management actions requiring seeding or planting augmentation.

Albany Rapp Road Landfill

Albany, New York

City of Albany, Dept. of General Services

One Conners Blvd.

Albany, New York

Restoration
Planting
Schedule

REVISIONS		
No: 9	Date: 10 April 2009	By: kmr/mr
Description: Edits to grading plan based on historic point markers.		
No: 10	Date: 16 April 2009	By: kmr/mr
Description: Edits to grading, restoration, wetland mitigation, stream restoration and erosion control plans.		
No: 11	Date: 28 April 2009	By: kmr
Description: Edits to grading, restoration and wetland mitigation plans.		
No: 12	Date: 04 May 2009	By: kmr
Description: Edits to grading, erosion control and restoration plans based on STP 1017 historic points.		
AES Proj. #: 06-0580		
Checked:		
Approved:		
Drawn by: mtr & kmr		
File: 060590nest		
Date: 10 April 2009		
Coordinate System: NAD NY State Plane, East (ft)		

CHA

CLOUD HARBOR & ASSOCIATES LLP
10 Western Circle, 10th Floor, Albany, NY 12242-0286
Main: (518) 435-4300 • www.cloudharbor.com



Applied Ecological Services, Inc.
17821 Smith Road, P. O. Box 256
Brookfield, WI 53005
Phone: 608.887.8841 Fax: 608.887.8486
www.appliedeco.com
Email: info@appliedeco.com

© 2009. All designs, concepts, details, etc. are the property of Applied Ecological Services, Inc. (AES) and may not be duplicated, photographed or reproduced without the written consent of AES, Inc.

Sheet Number

IN PROGRESS
DO NOT USE FOR
CONSTRUCTION

Upland Forest Communities

Pitch Pine/Scrub Oak Barrens 121.81 acres)									
Reference Habitat(s) Used: Pitch Pine/Scrub Oak Thicket									
Forbs & Ferns	Species	Common Name	Adjusted IV	Seed (oz/A)	Plants (#/A)				
	Apocynum sibiricum	indianhemp	1	0.01					
	Arabis lyrata	lyrate rockcress	1	0.00					
	Artemisia caudata	field sagewort	2	0.01					
	Asclepias syriaca	common milkweed	3	1.00					
	Asclepias tuberosa	butterfly milkweed	3	0.10					
	Aster linarifolius	stiff-leaf aster	2	0.10					
	Aster macrophyllus	bigleaf aster	2	0.10					
	Aster patens	late purple aster	2	0.10					
	Aster pilosus	hairy aster	2	0.10					
	Brachyelytrum erectum	bearded shorttusk	2	0.10					
	Desmodium canadense	showy ticktrefoil	2	0.50					
	Desmodium glutinosum	pointed-leaf ticktrefoil	2	0.50					
	Eupatorium rugosum	white snakeroot	3	1.00					
	Fragaria virginiana	field strawberry	1	0.25					
	Galium boreale	northern beadstraw	2	0.50					
	Helianthemum canadense	longbranch frostweed	3	0.01					
	Helianthus divaricatus	woodland sunflower	3	1.00					
	Helopsis helianthoides	oxeye false sunflower	4	2.00					
	Lespedeza capitata	roundhead lespedeza	2	0.50					
	Monarda fistulosa	wild bergamot	2	0.50					
	Oenothera biennis	evening primrose	1	0.25					
	Oenothera clevelandii	Cleveland's evening primrose	1	0.25					
	Penstemon digitalis	white foxglove beardtongue	1	0.10					
	Pteridium aquilinum var. latiusculum	bracken fern	1		10				
	Ratibida pinnata	grayhead coneflower	3	1.00					
	Rudbeckia hirta	blackeyed Susan	6	4.00					
	Smilacina racemosa	false Solomon's seal	2		10				
	Smilacina stellata	wild lily of the valley	2		10				
	Solidago flexicaulis	zig-zag goldenrod	2	0.10					
	Solidago juncea	early goldenrod	2	0.10					
	Solidago rigida	rigid goldenrod	3	1.00					
	Tephrosia virginiana	goat's rue	2		10				
	Tradescantia ontensis	Ohio spiderwort	1	0.25					
	Viola pedata	birdfoot violet	2	0.01					
		total		15.44	40				
Graminoids	Agrostis perennans	autumn bentgrass	6	1.00					
	Andropogon gerardii	big bluestem	6	8.00					
	Bromus purgens	hairy wood chess	4	1.00					
	Carex bicknellii	plains oval sedge	2	0.10					
	Carex pensylvanica	Pennsylvania sedge	4		50				
	Carex sparganioides	bur reed sedge	2	0.10					
	Cyperus schweinitzii	sand flat sedge	2	0.01					
	Elymus canadensis	Canada wild rye	4	32.00					
	Koeleria cristata	junegrass	2	1.00					
	Panicum virgatum	switchgrass	6	8.00					
	Schizachyrium scoparium	little bluestem	6	8.00					
	Sorghastrum nutans	indiangrass	6	8.00					
		total		67.21	50				
Trees & Shrubs	Ceanothus americanus	New Jersey tea	1		1				
	Cornus racemosa	gray dogwood	2		4				
	Corylus americana	hazelnut	3		2				
	Crataegus sp.	hawthorn sp.	1		1				
	Pinus rigida	pitch pine	2		4				
	Populus grandidentata	bigtooth aspen	2		4				
	Prunus pumila	sandcherry	2		4				
	Prunus serotina	black cherry	1		1				
	Quercus ilicifolia	scrub oak	2		4				
	Quercus prinoides	dwarf chinkapin oak	2		4				
	Rhus copallina latifolia	flameleaf sumac	2		4				
	Rubus flagellaris	dewberry	1		1				
	Rubus hispida	bristly dewberry	1		1				
	Sassafras albidum	sassafras	1		1				
	Vaccinium pallidum	hillside blueberry	2		4				
	Vaccinium vacillans		2		4				
		total			44				

Pitch Pine/Oak Forest Buffer Enhancement (30.92 acres)									
Reference Habitat(s) Used: Pitch Pine/Scrub Oak Forest									
Forbs & Ferns	Common Name	Adjusted IV	Seed (oz/A)	Plants (#/A)					
	Arisaema triphyllum	Jack in the pulpit	2		25				
	Asarum canadense	wild ginger	2		25				
	Aster cordifolius	blue wood aster	2	0.10					
	Aster lateriflorus	calico aster	2	0.10					
	Aster lowreanicum		3	0.10					
	Aster macrophyllus	bigleaf aster	2	0.50					
	Aster novi-belgii	New York aster	2	0.10					
	Brachyelytrum erectum	bearded shorttusk	2	0.50					
	Clematis virginiana	virgin's bower	2	0.10					
	Desmodium glutinosum	sticky tick clover	2	0.20					
	Dryopteris marginalis	marginal wood fern	2		5				
	Eupatorium rugosum	white snakeroot	3	1.00					
	Geranium maculatum	wild geranium	4	0.10					
	Helianthus strumosus	wood sunflower	3		25				
	Lobelia inflata	Indian tobacco	2	0.01					
	Lysimachia quadrifolia	whorled loosestrife	2	0.01					
	Maianthemum canadense var. interius	false lily-of-the-valley	3		5				
	Podophyllum peltatum	Mayapple	2		5				
	Polygonum virginianum	jumpseed	2		5				
	Polystichum acrostichoides	Christmas fern	2		5				
	Pteridium aquilinum var. latiusculum	bracken fern	1		10				
	Pyrola rotundifolia		1		10				
	Smilacina racemosa	false Solomon's seal	2		5				
	Solidago flexicaulis	zig-zag goldenrod	2	0.10					
	Solidago ulmifolia	elmleaf goldenrod	3	0.10					
	Streptopus roseus	rose mandarin	2		5				
	Uvularia grandiflora	bellwort	1		5				
		total		3.02	135				
Graminoids	Bromus purgens	hairy wood chess	3	4.00					
	Carex blanda	Eastern woodland sedge	2	0.10					
	Carex grayi	Gray's sedge	1		10				
	Carex pensylvanica	Pennsylvania sedge	1		50				
	Elymus canadensis	Canada wild rye	3	16.00					
	Schizachyrium scoparium	little bluestem	3	16.00					
		total		36.10	60				
Trees & Shrubs	Acer rubrum	red maple	2		4				
	Betula papyrifera	paper birch	2		4				
	Cornus racemosa	gray dogwood	1		2				
	Corylus americana	hazelnut	3		5				
	Gaylussacia baccata	black huckleberry	2		4				
	Pinus rigida	pitch pine	3		5				
	Prunus serotina	black cherry	1		2				
	Quercus alba	white oak	2		4				
	Quercus prinus	chestnut oak	2		4				
	Quercus rubra	red oak	2		4				
	Sorbus americana	mountain ash	2		4				
	Vaccinium pallidum	hillside blueberry	2		4				
	Viburnum dentatum	arrowleaf viburnum	2		4				
		total			50				

total	39.12	92%	2.45
grass	36.10	92%	2.26
forbs	3.02	8%	0.19

Albany Rapp Road Landfill
Albany, New York
City of Albany, Dept. of General Services
One Connors Blvd.
Albany, New York

Restoration
Planting
Schedule

REVIEWS		
No: 9	Date: 10 April 2009	By: kmr
Description: Edits to grading plan based on historic points markers.		
No: 10	Date: 16 April 2009	By: kmr
Description: Edits to grading, restoration, wetland mitigation, stream restoration and erosion control plans.		
No: 11	Date: 28 April 2009	By: kmr
Description: Edits to grading, restoration and wetland mitigation plans.		
No: 12	Date: 04 May 2009	By: kmr
Description: Edits to grading, erosion control and restoration plans based on STP 1017 historic points.		
AES Proj. #	06-0580	
Checked:		
Approved:		
Drawn by:	mmr & kmr	
File:	060590nest	
Date:	10 April 2009	
Coordinate System:	NAD NY State Plane, East (ft)	



CLOUDH HARBOR & ASSOCIATES LLP
11 Western Circle, 10th Floor, Albany, NY 12242-0288
Main: (518) 435-4300 • www.cloudhharbor.com



Applied Ecological Services, Inc.
17821 Smith Road, P. O. Box 256
Brookfield, WI 53005
Phone: 608.887.8841 Fax: 608.887.8486
www.appliedeco.com
Email: info@appliedeco.com

© 2009. All designs, concepts, details, etc. are the property of Applied Ecological Services, Inc. (AES) and may not be duplicated, photographed or reproduced without the written consent of AES, Inc.

Sheet Number

Notes:

- Adjusted importance values are calculated based on relative importance values observed in reference habitat areas and our own knowledge of each species and its availability/appropriateness for seeding/planting
 - 1=conservative, 5=abundant
 - Our system for converting adjusted IV to seeding rates is:

1=0.25 oz/ac

2=0.5 oz/ac

3=1.0 oz/ac

4=2.0 oz/ac

5=4.0 oz/ac
 - Matrix Seeding List=base matrix including species we will definitely seed/plant (AIV of 2 or more)
 - Optional List=enhancement plantings/additional species that would be appropriate for enhancement depending on availability, cost, etc.
 - Enhancement plantings might be clustered along trails or destination points where increased diversity is desirable for both aesthetic and ecological purposes
- Planting vs. Seeding- typically recommend planting for many woody species, ferns, uncommon forbs, (Ex. *Carex stricta*, etc.)
- Augmented seeding lists with species specified for similar habitats in the Seneca Meadows project (AES #04-0458)
- Plant stock and planting plans must be pre-approved by the APBPC prior to restoration construction, as well as prior to any subsequent management actions requiring seeding or planting augmentation.



Wetland Communities

Biofilter Wetland (1.42 acres)									
Reference Habitat(s) Used: Wetland (pond), Wetland (buttonbush swamp), Expansion Wetland, Hanging Fen									
Forbs & Ferns	Species	Common Name	Adjusted IV	Seed (oz/A)	Plants (#/A)		total	oz	%
	<i>Alisma subcordatum</i>	water plantain	5	4.00	400		115.44	7.22	
	<i>Asclepias incarnata</i>	swamp milkweed	2	0.50			108.20	94%	6.7625
	<i>Aster simplex</i>		2	0.50			7.24	6%	0.45
	<i>Bidens frondosa</i>	beggar ticks	3	1.00					
	<i>Epilobium coloratum</i>	purple-leaf-willow-herb	2	0.01					
	<i>Iris virginica</i>	Southern blue flag	1		10				
	<i>Mentha arvensis</i>	field mint	2	0.10					
	<i>Minutus ringens</i>	common monkeyflower	1	0.01					
	<i>Pantherum sedoides</i>	ditch stonecrop	1	0.01					
	<i>Sagittaria latifolia</i>	wapato	1	1.00	100				
	<i>Solidago gigantea</i>	late goldenrod	3	0.10					
	<i>Solidago graminifolia</i>	grass-leaved goldenrod	3	0.01					
	total			7.24	510				
Graminoids	<i>Carex hystericina</i>	bottlebrush sedge	2	8.00					
	<i>Carex pellita</i>	woolly sedge	3	2.00					
	<i>Carex scoparia</i>	broom sedge	2	8.00					
	<i>Carex stipata</i>	awlfuit sedge	2	8.00					
	<i>Glyceria canadensis</i>	rattlesnake mannagrass	3	2.00					
	<i>Juncus effusus</i>	common rush	2	0.10					
	<i>Leersia oryzoides</i>	rice cutgrass	1	0.10					
	<i>Scirpus acutus</i>	hard-stem bulrush	2		50				
	<i>Scirpus americanus</i>		2		50				
	<i>Scirpus cyperinus</i>	woolgrass	5	64.00					
	<i>Scirpus fluviatilis</i>		3.00	16.00					
	total			108.20	100				

Pine Barrens Vernal Pond (1.12 acres)									
Reference Habitat(s) Used: Wetland (bog), Wetland (buttonbush swamp)									
Forbs & Ferns	Species	Common Name	Adjusted IV	Seed (oz/A)	Plants (#/A)		total	oz	%
	<i>Dioscorea intermedia</i>	sundew	2		25		75.86	95%	4.74
	<i>Dioscorea rotundifolia</i>	round-leaf sundew	2		25		72.42		4.53
	<i>Epilobium coloratum</i>	purple-leaf willow-herb	2	0.50					
	<i>Hypericum boreale</i>	Northern dwarf St. John's-wort	1		10				
	<i>Iris virginica</i>	Southern blue flag	2	0.50	10				
	<i>Lippia lanceolata</i>	Northern fogfruit	3	1.00	100				
	<i>Lobelia siphilitica</i>	great lobelia	2	0.10					
	<i>Ludwigia palustris</i>	water purslane	2	0.01					
	<i>Lycopus americanus</i>	American water-horehound	2	0.10					
	<i>Lycopus virginicus</i>	Virginia water-horehound	2	0.10					
	<i>Lysimachia quadriflora</i>	fourflower yellow loosestrife	2	0.10					
	<i>Lysimachia terrestris</i>	earth loosestrife	1	0.25					
	<i>Menyanthes trifoliata</i> var. <i>minor</i>	buckbean							
	<i>Osmonda cinnamomea</i>	cinnamon fern	1		10				
	<i>Osmonda regalis</i> var. <i>spectabilis</i>	royal fern	1		10				
	<i>Pantherum sedoides</i>	ditch stonecrop	2	0.01	10				
	<i>Pogonia ophioglossoides</i>	rose pogonia	1						
	<i>Pontederia cordata</i>	pickerel weed	3		10				
	<i>Potentilla palustris</i>	marsh cinquefoil	3		20				
	<i>Proserpinaca palustris</i>	mermaid weed	2		10				
	<i>Ranunculus flabellaris</i>	yellow-water-buttermcup	2		10				
	<i>Rorippa palustris</i>	marsh watercress	2	0.01	10				
	<i>Sagittaria latifolia</i>	wapato	2						
	<i>Sarracenia purpurea</i>	pitcher plant	2		25				
	<i>Scutellaria latiflora</i>	mad-dog skullcap	3	0.01	25				
	<i>Sum. suave</i>	water pansy	3						
	<i>Thelypteris noveboracensis</i>	New York fern	2	0.50	5				
	<i>Thelypteris palustris</i> var. <i>pubescens</i>	marsh fern	2		50				
	<i>Triadenum fraseri</i>	marsh St. John's-wort	1						
	<i>Viola lanceolata</i>	lance-leaf violet	1	0.25					
	total			3.44	365				
Graminoids	<i>Calamagrostis canadensis</i>	bluejoint grass	2	2.00	200				
	<i>Carex babbi</i>	Bebb's sedge	2	8.00	50				
	<i>Carex pellita</i>	woolly sedge	2						
	<i>Carex stipata</i>	awlfuit sedge	2	8.00					
	<i>Carex stricta</i>	tussock sedge	2		50				
	<i>Carex triisperma</i>	threeseeded sedge	1		10				
	<i>Cyperus strigosus</i>	gallingale	1		10				
	<i>Dulichium arundinaceum</i>	three-way sedge	5		500				
	<i>Eleocharis acicularis</i>	hairgrass	3	0.10					
	<i>Eleocharis obtusa</i>	blunt spikerush	3	0.10					
	<i>Eriophorum angustifolium</i>	tall cottongrass	2		50				
	<i>Fimbristylis autumnalis</i>	fimbry	1	0.01					
	<i>Glyceria grandis</i>	reed meadowgrass	2	1.00					
	<i>Juncus tenuis</i>	slender yard-rush	2	0.01					
	<i>Leersia oryzoides</i>	rice cutgrass	1	1.00	5				
	<i>Rhynchospora alba</i>	white beakrush	2	0.10					
	<i>Rhynchospora capitelata</i>	brownish beakrush	2	0.10					
	<i>Scirpus atrovirens</i>	bulrush	3	16.00					
	<i>Scirpus cyperinus</i>	woolgrass	4	32.00					
	<i>Scirpus tabernaemontani</i>	soft-stem bulrush	4	4.00					
	total			72.42	870				
Trees & Shrubs	<i>Acer rubrum</i>	red maple	2		2				
	<i>Andromeda glaucophylla</i>	marsh rosemary	3		5				
	<i>Betula pumila</i>	bog birch	2		2				
	<i>Cephalanthus occidentalis</i>	buttonbush	3		5				
	<i>Chamaedaphne caryculata</i>	leatherleaf	3		5				
	<i>Ilex mucronata</i>	catberry	2		2				
	<i>Kalmia latifolia</i>	mountain laurel	3		5				
	<i>Larix laricina</i>	taamarack	3		5				
	<i>Nemopanthus mucronatus</i>	mountain holly	3		5				
	<i>Populus tremuloides</i>	quaking aspen	1		1				
	<i>Quercus palustris</i>	pin oak	2		2				
	<i>Rhus vernis</i>	poison sumac	2		2				
	<i>Salix candida</i>	sageleaf willow	2		2				
	<i>Spiraea alba</i>	meadowsweet	2		2				
	<i>Spiraea tomentosa</i>	steeplesbush	3		5				
	<i>Vaccinium angustifolium</i>	lowbush blueberry	3		5				
	<i>Vaccinium corymbosum</i>	highbush blueberry	3		5				
	<i>Vaccinium macrocarpon</i>	American cranberry	3		5				
	<i>Vaccinium oxycoccos</i>	small cranberry	3		5				
	<i>Viburnum recognitum</i>	southern arrowwood	3		5				
	total				75				

Sedge Meadow (0.63 acres)									
Reference Habitat(s) Used: Sedge Meadow									
Forbs & Ferns	Species	Common Name	Adjusted IV	Seed (oz/A)	Plants (#/A)				
	<i>Aster simplex</i>			0.01					
	<i>Cicuta bulbifera</i>	water hemlock		0.01					
	<i>Echinocystis lobata</i>	wild cucumber	2		5				
	<i>Epilobium coloratum</i>	purple-leaf willow-herb	2	0.00					
	<i>Erythronium americanum</i>	yellow adder's tongue	1	0.01					
	<i>Eupatorium maculatum</i>	spotted Joe-pye-weed	3	1.00					
	<i>Eupatorium perfoliatum</i>	thoroughwort	3	1.00					
	<i>Helenium autumnale</i>	snecroweed	2	0.50					
	<i>Iris virginica</i>	Southern blue flag	2		25				
	<i>Lobelia cardinalis</i>	cardinal flower	1		10				
	<i>Lobelia siphilitica</i>	great lobelia	1		10				
	<i>Ludwigia palustris</i>	water purslane	2	0.00					
	<i>Lycopus americanus</i>	American water-horehound	3	0.10					
	<i>Lysimachia ciliata</i>	fringed loosestrife	2	0.10					
	<i>Lysimachia quadrifolia</i>	fourflower yellow loosestrife	2	0.10					
	<i>Lysimachia thyrsiflora</i>	tufted loosestrife	2	0.10					
	<i>Matteuccia struthiopteris</i>	ostrich fern	1		10				
	<i>Minulus ringens</i>	common monkeyflower	1	0.01					
	<i>Oenoclea sensibilis</i>	sensitive fern	2		10				
	<i>Pantherum sedoides</i>	ditch-stonecrop	2	0.10					
	<i>Physostegia virginiana</i>	obedient plant	2	0.10					
	<i>Pycnanthemum virginianum</i>	Virginia mountainmint	3	0.10					
	<i>Solidago gigantea</i>	late goldenrod	2	0.10					
	<i>Solidago graminifolia</i>	grass-leaved goldenrod	2	0.10					
	<i>Solidago juncea</i>	early goldenrod	2	0.10					
	<i>Solidago rugosa</i>	tall-hairy goldenrod	4	0.10					
	<i>Thalictrum dasycarpum</i>	purple meadow rue	2	0.10					
	<i>Thelypteris noveboracensis</i>	New York fern	2	0.50					
	<i>Verbena hastata</i>	blue vervain	3	1.00					
	<i>Veronica americana</i>	American speedwell	2	0.50					
	<i>Veronica scutellata</i>	marsh speedwell	3	1.00					
	<i>Woodwardia virginica</i>	Virginia chan fern	2	0.50					
	total			7.24	70				
Graminoids	<i>Calamagrostis canadensis</i>	bluejoint grass	3	2					
	<i>Carex babbi</i>	Bebb's sedge	3	4.00					
	<i>Carex lupulina</i>	hop sedge	4	0.10					
	<i>Carex pallita</i>	woolly sedge	3	2.00					
	<i>Carex scoparia</i>	broom sedge	4	4.00					
	<i>Carex stricta</i>	tussock sedge	5		100				
	<i>Carex vulpinoidea</i>	fox sedge	4	8.00					
	<i>Eleocharis erythropoda</i>	bald spikerush	2	0.01					
	<i>Eleocharis obtusa</i>	blunt spikerush	2	0.01					
	<i>Elymus virginicus</i>	Virginia wild rye	4	8.00					
	<i>Glyceria canadensis</i>	rattlesnake mannagrass	5	1.00					
	<i>Glyceria striata</i>	fowl mannagrass	3	1.00					
	<i>Juncus dudleyi</i>	Dudley's rush	1	0.01					
	<i>Juncus tenuis</i>	poverty rush	1	0.01					
	<i>Scirpus atrovirens</i>	bulrush	3	2.00					
	<i>Scirpus cyperinus</i>	woolgrass	5	2.00					
	<i>Spartina pectinata</i>	brairie cordgrass	3	2.00					
	total			36.14	100				
Trees & Shrubs	<i>Cornus racemosa</i>	gray dogwood	1		1				
	<i>Cornus amomum</i>	silky dogwod	1		1				
	<i>Ilex mucronata</i>	catberry	1		1				
	<i>Sambucus canadensis</i>	black elderberry	2		4				
	<i>Spiraea alba</i>	meadowsweet	2		4				
	<i>Spiraea tomentosa</i>	steeplesbush	2		4				
	total				15				

Notes:

1. Adjusted importance values are calculated based on relative importance values observed in reference habitat areas and our own knowledge of each species and its availability/appropriateness for seeding/planting
- 1.1. 1=conservative, 5=abundant
- 1.2. Our system for converting adjusted IV to seeding rates is:
1=0.25 oz/ac
2=0.5 oz/ac
3=1.0 oz/ac
4=2.0 oz/ac
5=4.0 oz/ac
- 1.3. Matrix Seeding List=base matrix including species we will definitely seed/plant (AIV of 2 or more)
- 1.4. Optional List=enhancement plantings/additional species that would be appropriate for enhancement depending on availability, cost, etc.
- 1.5. Enhancement plantings might be clustered along trails or destination points where increased diversity is desirable for both aesthetic and ecological purposes
2. Planting vs. Seeding- typically recommend planting for many woody species, ferns, uncommon forbs, (Ex. *Carex stricta*, etc.)
3. Augmented seeding lists with species specified for similar habitats in the Seneca Meadows project (AES #04-0458)
4. Plant stock and planting plans must be pre-approved by the APBPC prior to restoration construction, as well as prior to any subsequent management actions requiring seeding or planting augmentation.

Albany Rapp Road Landfill
Albany, New York
City of Albany, Dept. of General Services
One Cornors Blvd.
Albany, New York

Restoration
Planting
Schedule

REVISIONS
No: 9 Date: 10 April 2009 By: kmr
Description: Edits to grading plan based on historic point markers.

No: 10 Date: 16 April 2009 By: kmr
Description: Edits to grading, restoration, wetland mitigation, stream restoration and erosion control plans.

No: 11 Date: 28 April 2009 By: kmr
Description: Edits to grading, restoration and wetland mitigation plans.

No: 12 Date: 04 May 2009 By: kmr
Description: Edits to grading, erosion control and restoration plans based on STP 1017 historic points.

AES Proj. #: 06-0580

Checked:

Approved:

Drawn by: mtr & kmr

File: 060500net

Date: 10 April 2009

Coordinate System: NAD NY State Plane, East (ft)

CHA
CLOUGH HARBOR & ASSOCIATES LLP
10 Western Circle, 10th Floor, Albany, NY 1

Wetland Communtlies

Forested Wetland (Red Maple Hardwood Swamp) (13.34 acres)									
Reference Habitat(s) Used: Vernal Pool/Red Maple Swamp									
Forbs & Ferns	Species	Common Name	Adjusted IV	Seed (oz/A)	Plants (#/A)				
	Apios americana	American groundnut	2	0.50					
	Arisaema triphyllum	Jack in the pulpit	2		5				
	Aster cordifolius	blue wood aster	2	0.01					
	Aster divaricatus	white wood aster	2	0.01					
	Aster lateriflorus	calico aster	3	0.01					
	Caltha palustris	yellow marsh marigold	1	0.25					
	Clematis virginiana	virgin's bower	1	0.25					
	Dryopteris marginalis	marginal woodfern	1		10				
	Epilobium coloratum	purple-leaf willow-herb	3	0.01					
	Eupatorium perfoliatum	thoroughwort	2	0.01					
	Iris versicolor	harlequin blue flag	4	0.01					
	Iris virginica	Southern blue flag iris	3	1.00					
	Lobelia siphilitica	great lobelia	2	0.01					
	Ludwigia palustris	marsh purslane	2	0.01					
	Lysimachia quadriflora	fourflower yellow loosestrife	2	0.01					
	Lysimachia thyrsiflora	tufted loosestrife	2	0.01					
	Meteuuccia struthiopteris	ostrich fern	1		10				
	Mentha arvensis	wild mint	2	0.01					
	Onoclea sensibilis	sensitive fern	1		10				
	Osmunda cinnamomea	cinnamon fern	1		10				
	Osmunda claytoniana	interrupted fern	1		10				
	Osmunda regalis	royal fern	1		10				
	Phytostegia virginiana	obedient plant	3		10				
	Solidago graminifolia	grass-leaved goldenrod	5	0.50					
	Solidago rugosa	rough-stemmed goldenrod	2	0.01					
	Symplocarpus foetidus	skunk cabbage	2		10				
	Thalictrum dasycarpum	purple meadow rue	2		5				
	Thelypteris palustris var. pubescens	marsh fern	1		10				
	Veronica americana	American speedwell	2	0.50					
	Woodwardia virginica	Virginia chain fern	2		5				
	total			3.12	105				
Graminoids	Calamagrostis canadensis	bluejoint reedgrass	3	2.00					
	Carex bebbii	Bebb's sedge	3	2.00					
	Carex crinita	fringed sedge	4	4.00					
	Carex granularis	limestone meadow sedge	1	2.00					
	Carex grayi	Gray's sedge	2	1.00					
	Carex intumescens	greater bladder sedge	3	1.00					
	Carex lacustris	hairy sedge	2	1.00					
	Carex pellita	woolly sedge	2	2.00					
	Carex stricta	tussock sedge	2		25				
	Cyperus strigosus	straw-colored flatsedge	2		25				
	Elymus riparius	riverbank wild rye	5	2.00					
	Elymus virginicus	Virginia wild rye	5	6.00					
	Glyceria canadensis	rattlesnake mannagrass	2	0.50					
	Glyceria striata	fowl mannagrass	2	0.50					
	Juncus tenuis	poverty rush	2	0.01					
	Scirpus atrovirens	green bulrush	5	4.00					
	Scirpus cyperinus	woolgrass	5	4.00					
	total			32.01	50				
Trees & Shrubs	Acer rubrum	red maple	2		4				
	Aronia prunifolia	purple chokeberry	2		4				
	Betula papyrifera	paper birch	2		4				
	Cornus racemosa	gray dogwood	1		2				
	Gaylussacia baccata	black huckleberry	1		1				
	Populus grandidentata	bigtooth aspen	2		2				
	Quercus alba	white oak	1		1				
	Quercus ilicifolia	scrub oak	1		1				
	Quercus palustris	pin oak	1		1				
	Salix candida	sageleaf willow	2		2				
	Spiraea alba	meadowsweet	4		10				
	Spiraea tomentosa	steeplesbush	3		5				
	Vaccinium corymbosum	highbush blueberry	4		5				
	Vaccinium vacillans		2		2				
	Viburnum dentatum	Southern arrowwood	4		5				
	Viburnum lentago	nannyberry viburnum	4		5				
	total				54				

Forested Wetland Enhancemnt (Red Maple Hardwood Swamp) (27.59 acres)									
Reference Habitat(s) Used: Vernal Pool/Red Maple Swamp									
Forbs & Ferns	Species	Common Name	Adjusted IV	Seed (oz/A)	Plants (#/A)				
	Apios americana	American groundnut	2	0.50					
	Aralia hispida	bristly sarsaparilla	1	0.25	5				
	Aralia nudicaulis	wild sarsaparilla	1	0.25					
	Arisaema triphyllum	Jack in the pulpit	1		10				
	Aster cordifolius	blue wood aster	2	0.01					
	Aster lateriflorus	calico aster	2	0.01					
	Boehmeria cylindrica	false nettle	2	91.00					
	Caltha palustris	yellow marsh marigold	1		10				
	Clematis virginiana	virgin's bower	1	0.25					
	Dryopteris marginalis	marginal woodfern	1		10				
	Epilobium coloratum	purple-leaf willow-herb	2	0.01					
	Geranium maculatum	wild geranium	2	0.10					
	Helianthus strumosus	paleleaf woodland sunflower	2		25				
	Hypericum virginicum	marsh St. Johnswort	2	0.01					
	Iris versicolor	harlequin blue flag	2	1.00	5				
	Lobelia siphilitica	great lobelia	2	0.01					
	Ludwigia palustris	marsh purslane	2	0.01					
	Meteuuccia struthiopteris	ostrich fern	1		10				
	Mentha arvensis	wild mint	2	0.10					
	Onoclea sensibilis	sensitive fern	1		10				
	Osmunda cinnamomea	cinnamon fern	1		10				
	Osmunda claytoniana	interrupted fern	1		10				
	Osmunda regalis	royal fern	1		10				
	Symplocarpus foetidus	skunk cabbage	1		10				
	Thalictrum dasycarpum	purple meadow rue	2	0.10					
	Thelypteris palustris var. pubescens	marsh fern	1		10				
	total			93.61	135				
Graminoids	Calamagrostis canadensis	bluejoint reedgrass	3	2.00					
	Carex bebbii	Bebb's sedge	3	2.00					
	Carex crinita	fringed sedge	3	2.00					
	Carex granularis	limestone meadow sedge	1	0.10					
	Carex grayi	Gray's sedge	1	0.10					
	Carex intumescens	greater bladder sedge	3	0.10					
	Carex pellita	woolly sedge	2	1.00					
	Carex stricta	tussock sedge	1		10				
	Elymus riparius	riverbank wild rye	3	8.00					
	Elymus virginicus	Virginia wild rye	3	8.00					
	Glyceria canadensis	rattlesnake mannagrass	2	2.00					
	Glyceria striata	fowl mannagrass	2	2.00					
	Juncus tenuis	poverty rush	2	0.01					
	Leersia virginica	white grass	1	0.10					
	Panicum clandestinum	deertongue	2		10				
	total			27.41	20				

Forested Riparian Wetland (Red Maple Hardwood Swamp) (6.96 acres)									
Reference Habitat(s) Used: Vernal Pool/Red Maple Swamp									
Forbs & Ferns	Species	Common Name	Adjusted IV	Seed (oz/A)	Plants (#/A)				
	Apios americana	American groundnut	2	0.50					
	Arisaema triphyllum	Jack in the pulpit	2		5				
	Aster cordifolius	blue wood aster	2	0.01					
	Aster divaricatus	white wood aster	2	0.01					
	Aster lateriflorus	calico aster	3	0.01					
	Caltha palustris	yellow marsh marigold	1	0.25					
	Clematis virginiana	virgin's bower	1	0.25					
	Dryopteris marginalis	marginal woodfern	1		10				
	Epilobium coloratum	perple-leaf willow-herb	3	0.01					
	Eupatorium perfoliatum	thoroughwort	2	0.01					
	Iris versicolor	harlequin blue flag	4	0.01					
	Iris virginica	Southern blue flag iris	3	1.00					
	Lobelia siphilitica	great lobelia	2	0.01					
	Ludwigia palustris	marsh purslane	2	0.01					
	Lysimachia quadriflora	fourflower yellow loosestrife	2	0.01					
	Lysimachia thyrsiflora	tufted loosestrife	2	0.01					
	Meteuuccia struthiopteris	ostrich fern	1		10				
	Mentha arvensis	wild mint	2	0.01					
	Onoclea sensibilis	sensitive fern	1		10				
	Osmunda cinnamomea	cinnamon fern	1		10				
	Osmunda claytoniana	interrupted fern	1		10				
	Osmunda regalis	royal fern	1		10				
	Phytostegia virginiana	obedient plant	3		10				
	Solidago graminifolia	grass-leaved goldenrod	5	0.50					
	Solidago rugosa	rough-stemmed goldenrod	2	0.01					
	Symplocarpus foetidus	skunk cabbage	2		10				
	Thalictrum dasycarpum	purple meadow rue	2		5				
	Thelypteris palustris var. pubescens	marsh fern	1		10				
	Veronica americana	American speedwell	2	0.50					
	Woodwardia virginica	Virginia chain fern	2		5				
	total			3.12	105				
Graminoids	Calamagrostis canadensis	bluejoint reedgrass	3	2.00					
	Carex bebbii	Bebb's sedge	3	2.00					
	Carex crinita	fringed sedge	4	4.00					
	Carex granularis	limestone meadow sedge	1	2.00					
	Carex grayi	Gray's sedge	2	1.00					
	Carex intumescens	greater bladder sedge	3	1.00					
	Carex lacustris	hairy sedge	2	1.00					
	Carex pellita	woolly sedge	2	2.00					
	Carex stricta	tussock sedge	2		25				
	Cyperus strigosus	straw-colored flatsedge	2		25				
	Elymus riparius	riverbank wild rye	5	2.00					
	Elymus virginicus	Virginia wild rye	5	6.00					
	Glyceria canadensis	rattlesnake mannagrass	2	0.50					
	Glyceria striata	fowl mannagrass	2	0.50					
	Juncus tenuis	poverty rush	2	0.01					
	Scirpus atrovirens	green bulrush	5	4.00					
	Scirpus cyperinus	woolgrass	5	4.00					
	total			32.01	50				
Trees & Shrubs	Acer rubrum	red maple	2		3				
	Diervilla lonicera	Northern bush honeysuckle	2		3				
	Ilex verticillata	winterberry holly	2		3				
	Lindera benzoin	spice bush	2		3				
	Nyssa sylvatica	blackgum	2		2				
	Pinus rigida	pitch pine	2		2				
	Populus grandidentata	bigtooth aspen	1		1				
	Quercus rubra	red oak	2		3				
	Sorbus americana	mountain ash	2		3				
	Spiraea alba	meadowsweet	3		5				
	Spiraea tomentosa	steeplesbush	3		5				
	Vaccinium angustifolium	lowbush blueberry	3		5				
	Vaccinium corymbosum	highbush blueberry	4		7				
	Vaccinium pallidum	hillside blueberry	2		3				
	Viburnum dentatum	Southern arrowwood	2		3				
	total				51				

Notes:

1.

Adjusted importance values are calculated based on relative importance values observed in reference habitat areas and our own knowledge of each species and its availability/appropriateness for seeding/planting
- 1.1.

1=conservative, 5=abundant
- 1.2.

Our system for converting adjusted IV to seeding rates is:
1=0.25 oz/ac
2=0.5 oz/ac
3=1.0 oz/ac
4=2.0 oz/ac
5=4.0 oz/ac
- 1.3.

Matrix Seeding List=base matrix including species we will definitely seed/plant (AIV of 2 or more)
- 1.4.

Optional List=enhancement plantings/additional species that would be appropriate for enhancement depending on availability, cost, etc.
- 1.5.

Enhancement plantings might be clustered along trails or destination points where increased diversity is desirable for both aesthetic and ecological purposes
2.

Planting vs. Seeding- typically recommend planting for many woody species, ferns, uncommon forbs, (Ex. *Carex stricta*, etc.)
3.

Augmented seeding lists with species specified for similar habitats in the Seneca Meadows project (AES #04-0458)
4.

Plant stock and planting plans must be pre-approved by the APBPC prior to restoration construction, as well as prior to any subsequent management actions requiring seeding or planting augmentation.


Albany Rapp Road Landfill

Albany, New York
City of Albany, Dept. of General Services
One Connors Blvd.
Albany, New York


Restoration
Planting
Schedule

REVISIONS		
No: 9	Date: 10 April 2009	By: kmr/mr
Description: Edits to grading plan based on historic point/s markers.		
No: 10	Date: 16 April 2009	By: kmr/mr
Description: Edits to grading, restoration, wetland mitigation, stream restoration and erosion control plans.		
No: 11	Date: 28 April 2009	By: kmr
Description: Edits to grading, restoration and wetland mitigation plans.		
No: 12	Date: 04 May 2009	By: kmr
Description: Edits to grading, erosion control and restoration plans based on STP 1017 historic points.		
AES Proj. #: 06-0590		
Checked:		
Approved:		
Drawn by: mtr & kmr		
File: 060590.dgn		
Date: 10 April 2009		
Coordinate System: NAD NY State Plane, East (ft)		


- NOTES:
1. STAKE TREES ONLY ON APPROVAL OF THE LANDSCAPE ARCHITECT
2. WRAP TREE TRUNKS ONLY UPON THE APPROVAL OF THE LANDSCAPE ARCHITECT.
3. SET TREE PLUMB IN PLANTING PIT. MAINTAIN PLUMB CONDITION THROUGHOUT GUARANTEE PERIOD.
4. TEST TREE PIT FOR DRAINAGE PRIOR TO INSTALLATION. NOTIFY LANDSCAPE ARCHITECT OF DRAINAGE CONCERNS.
5. INSPECT TREES UPON DELIVERY FOR DAMAGE TO BARK, ROOTBALL, TRUNK FLARE, AND LARGE LIMBS.
6. REMOVE ALL NON-BIODEGRADABLE MATERIALS AS WELL AS ALL TWINE AND BINDING MATERIALS

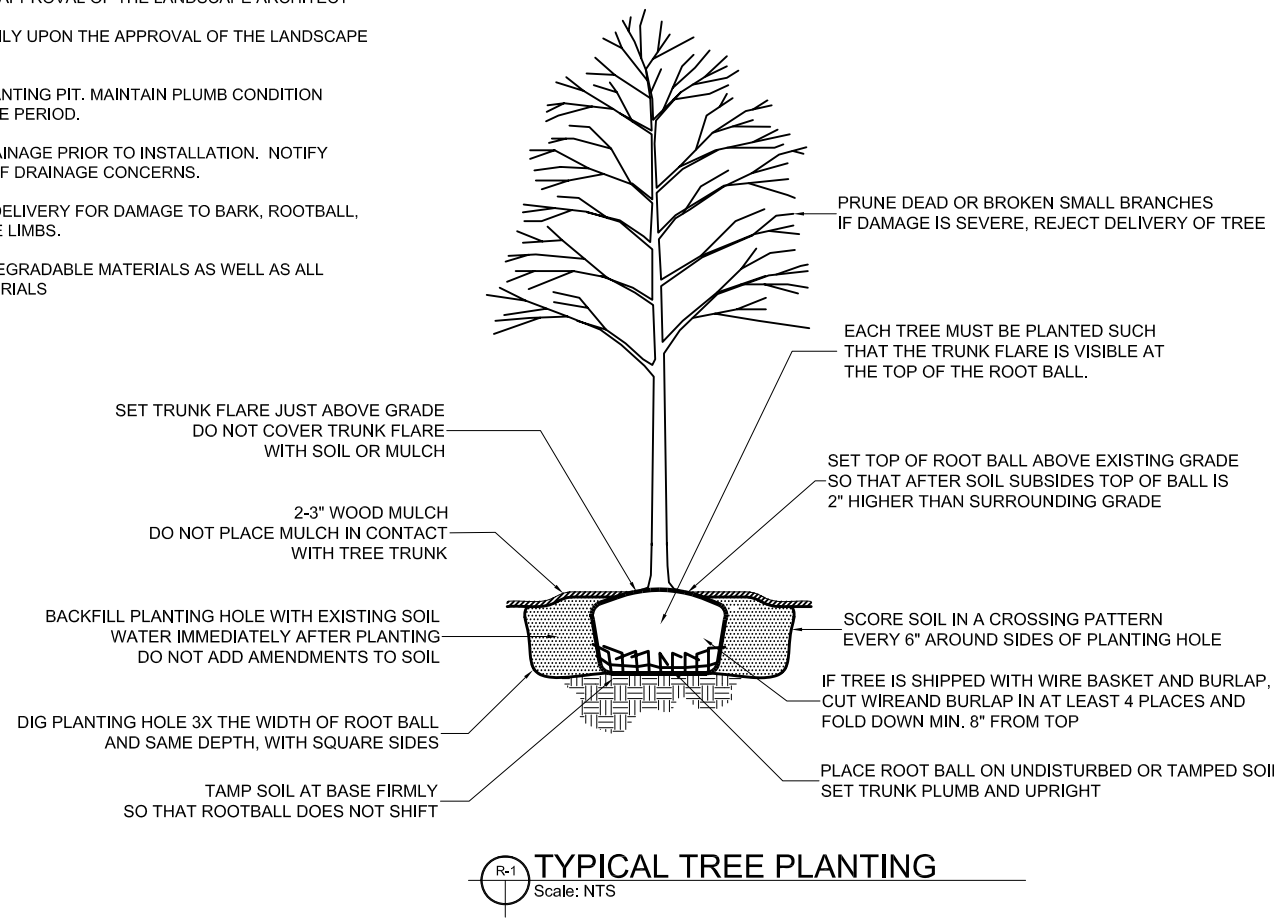


TYPICAL TREE PLANTING

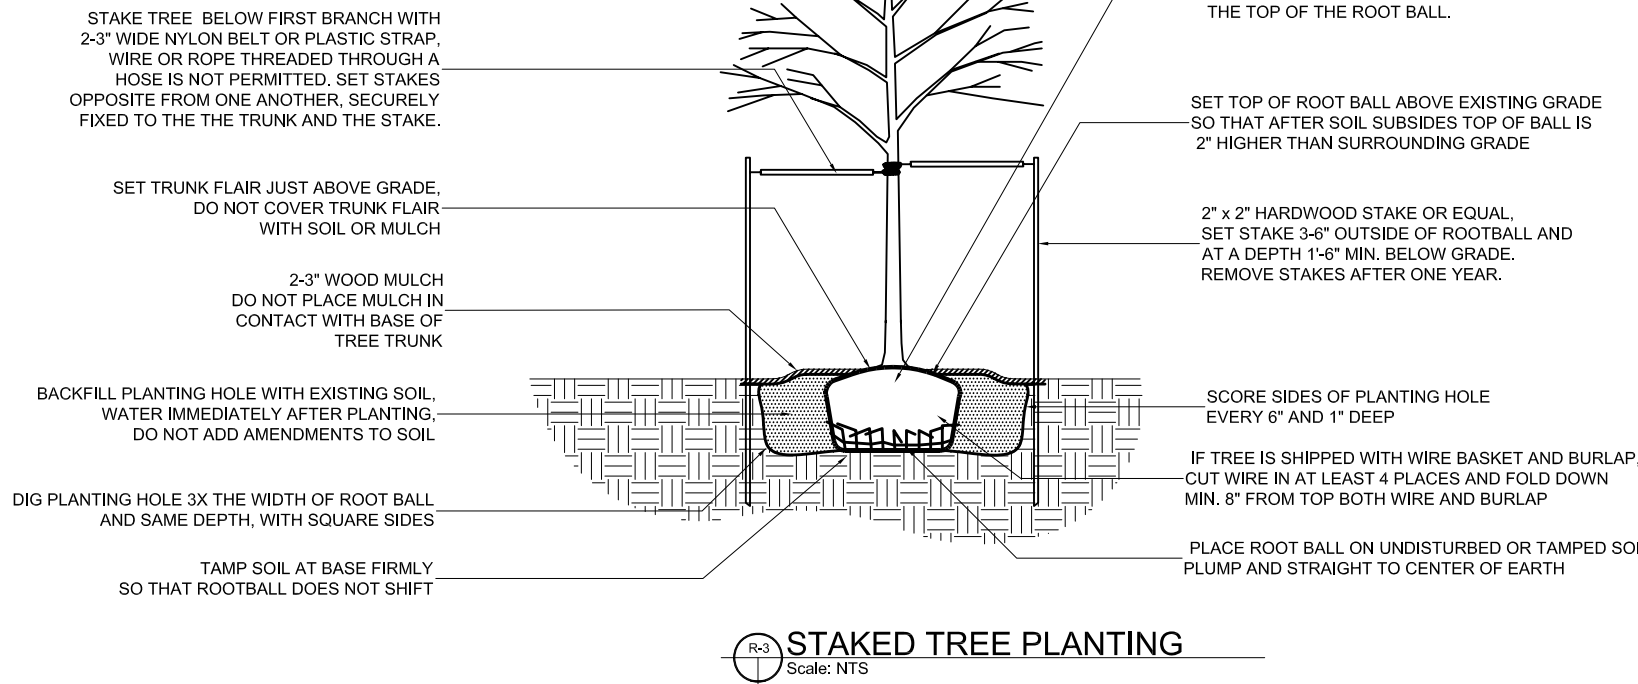


STAKED TREE PLANTING

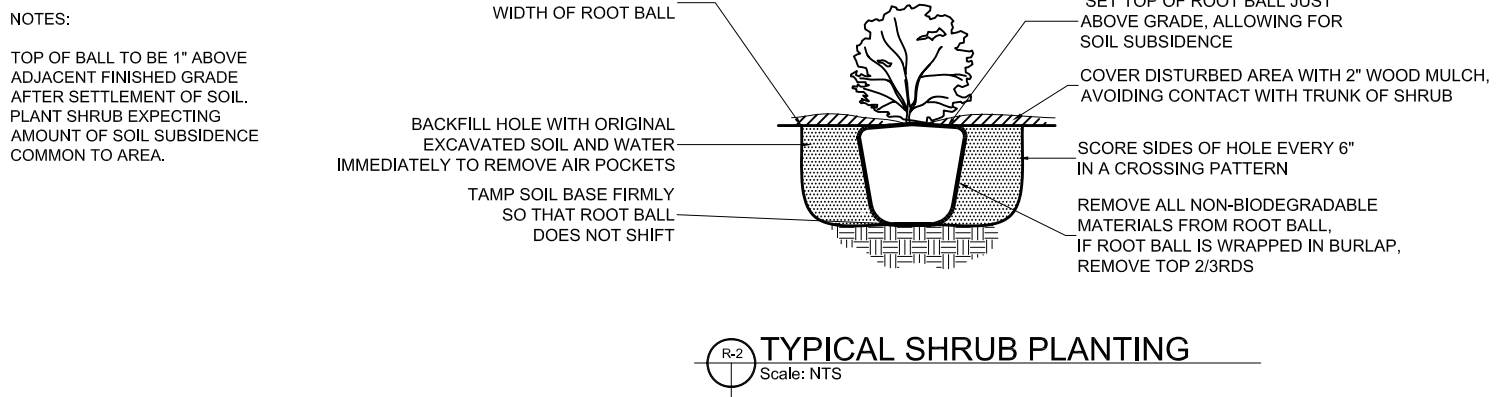


TYPICAL SHRUB PLANTING

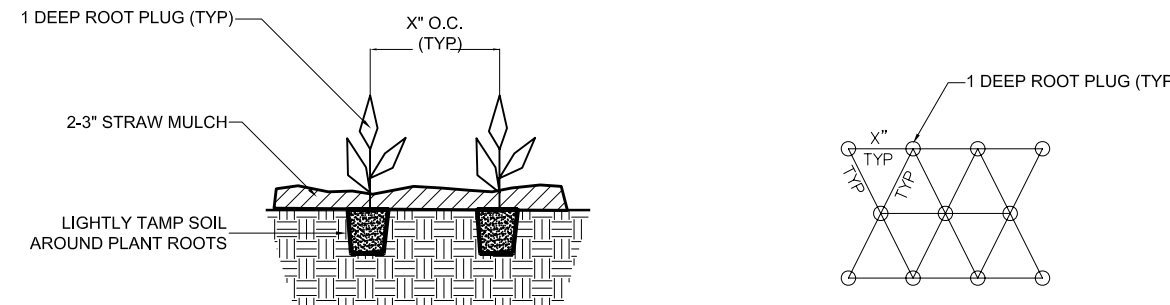


HERBACEOUS PLUG PLANTING

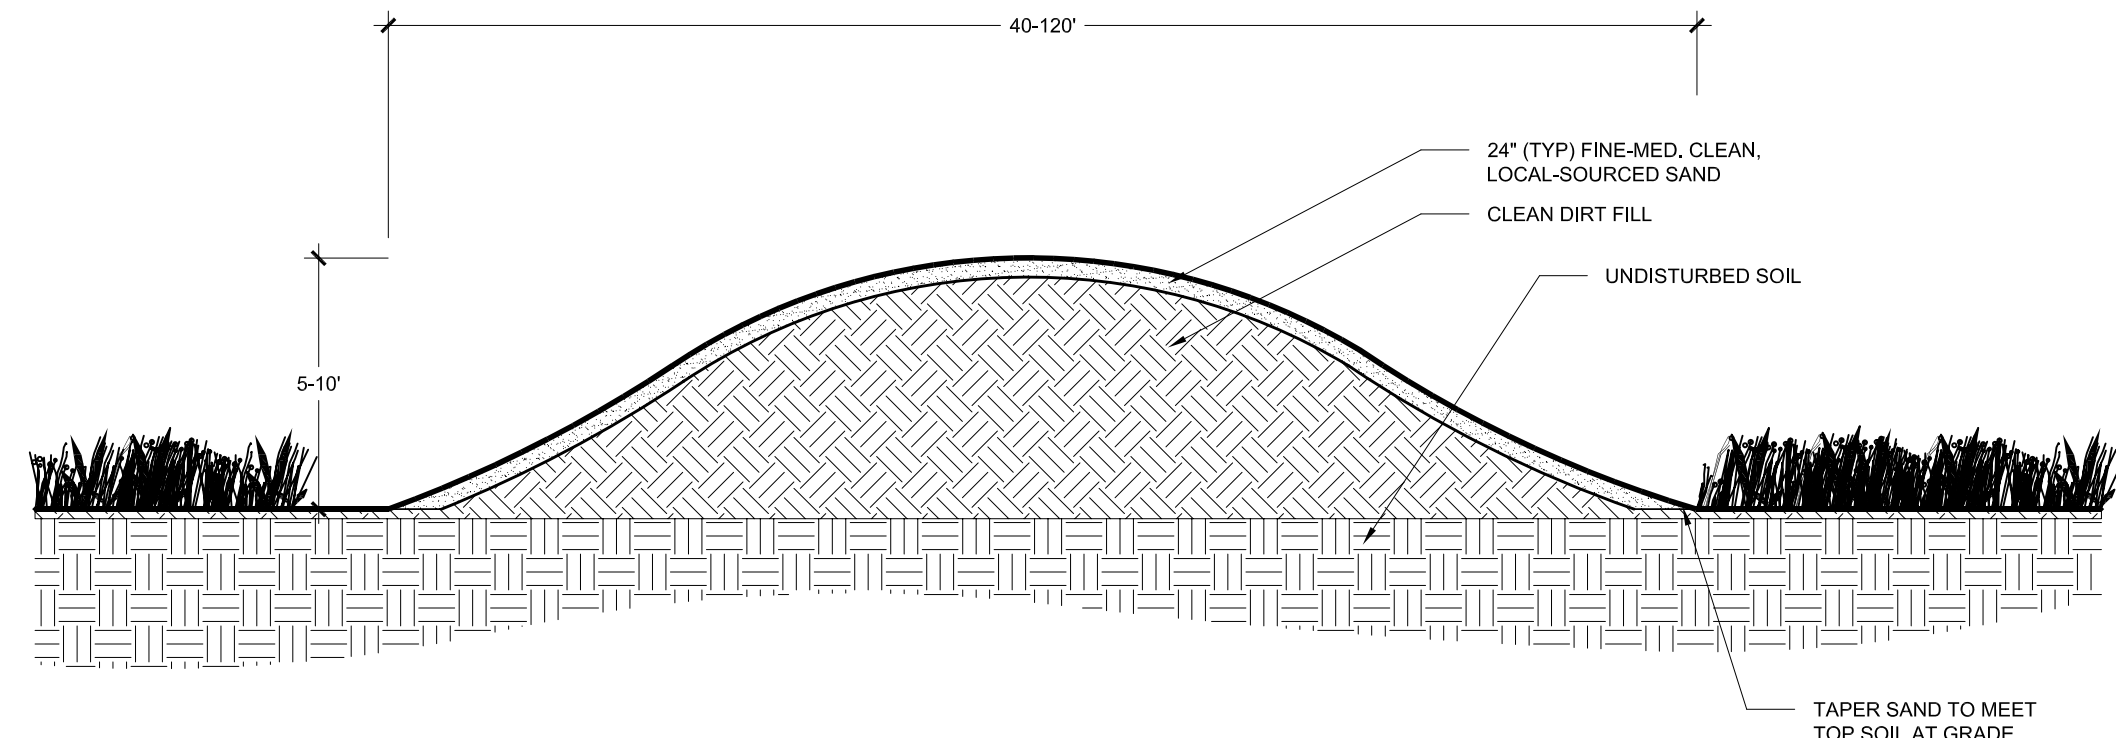


DESIGNED DUNE SECTION

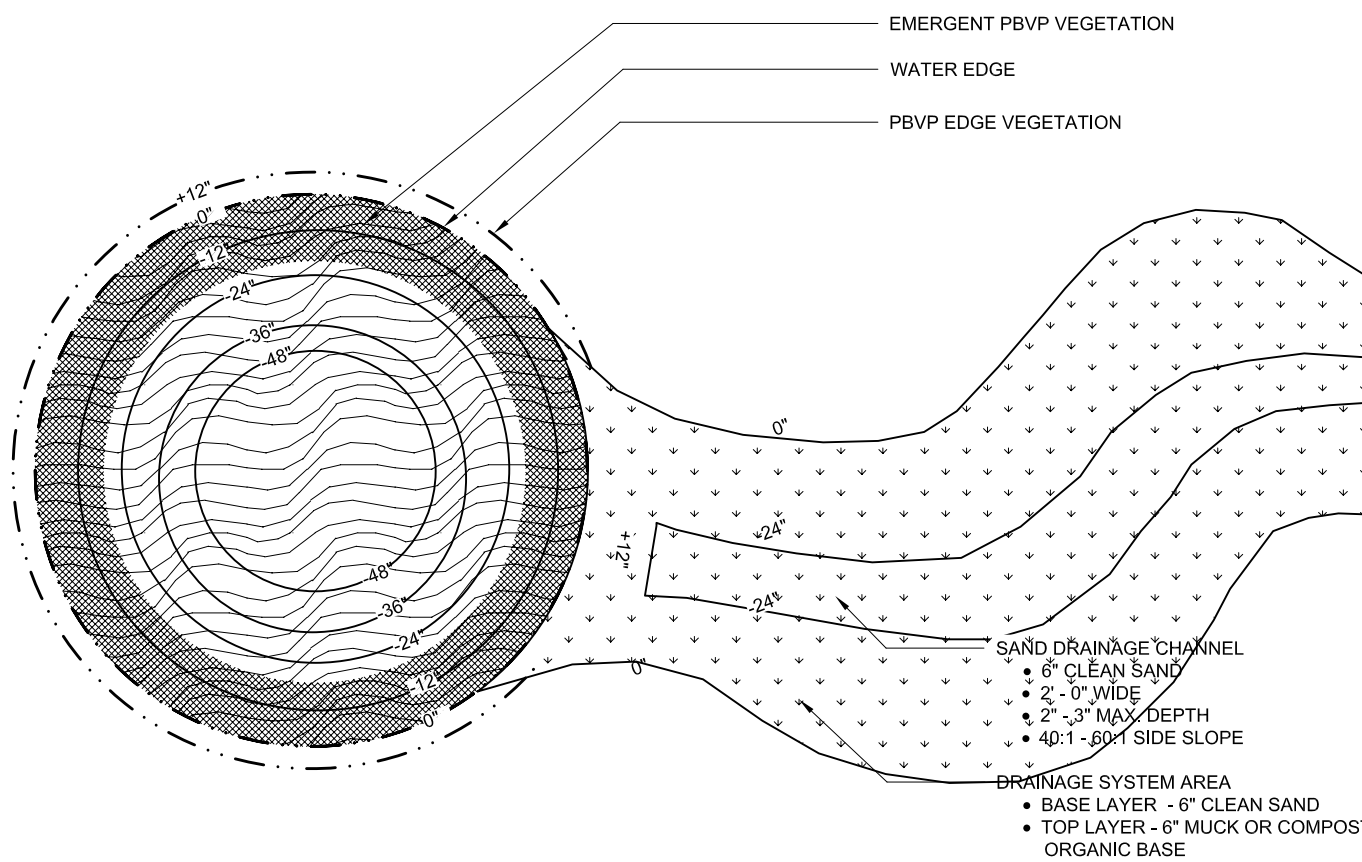


TYPICAL PINE BUSH VERNAL POND AND DRAINAGE CHANNEL: PLAN VIEW

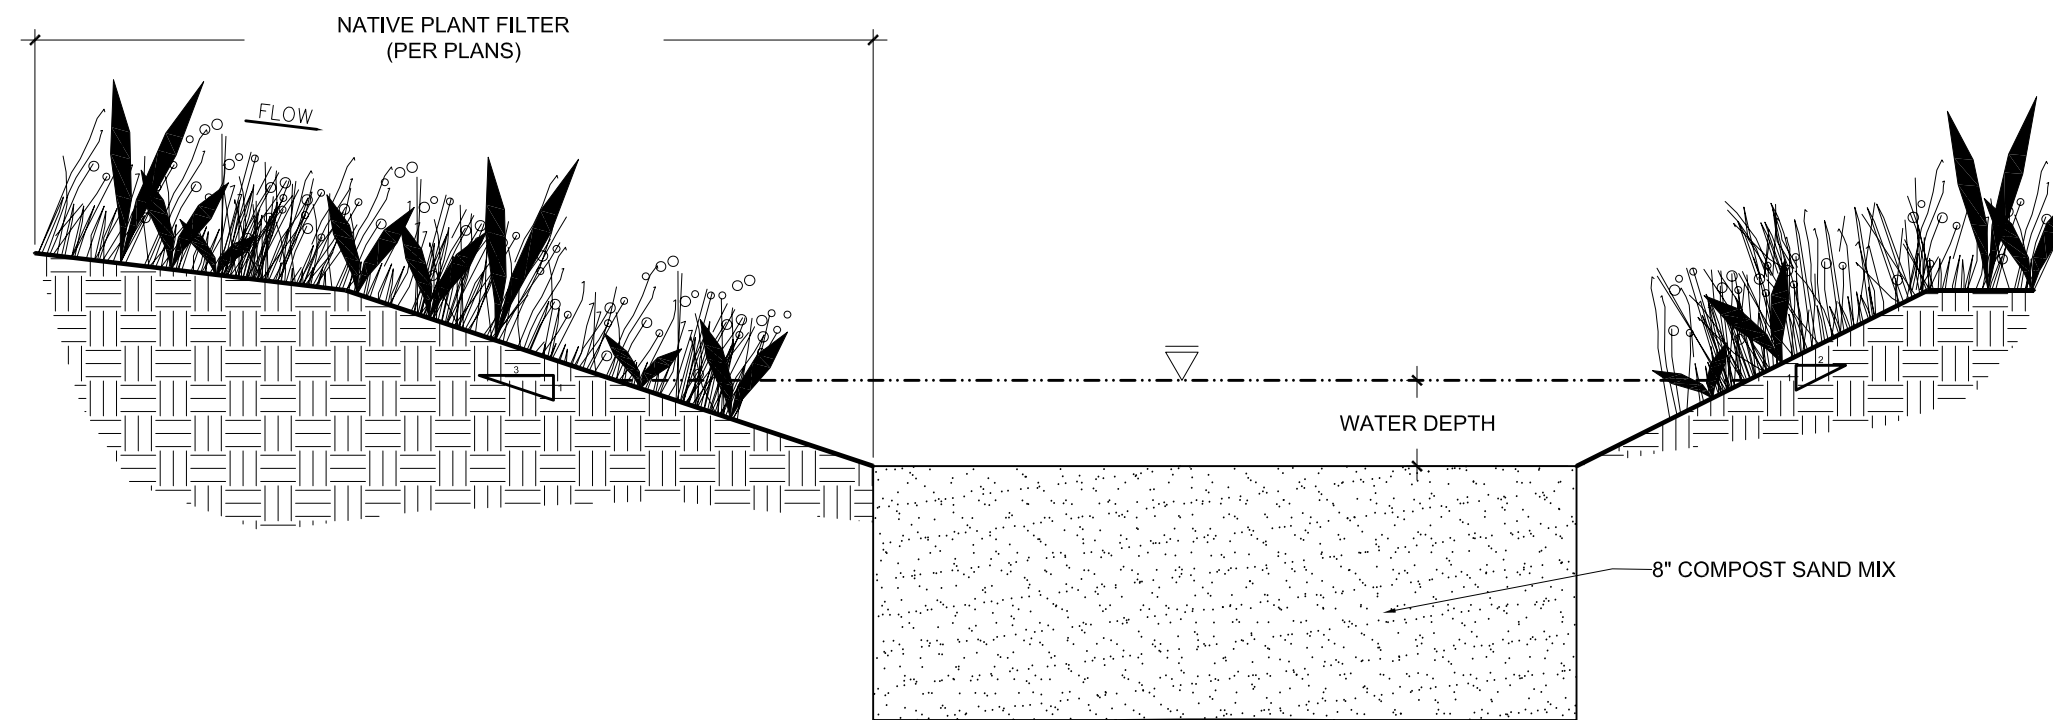

CROSS-SECTION VIEW (A-A')

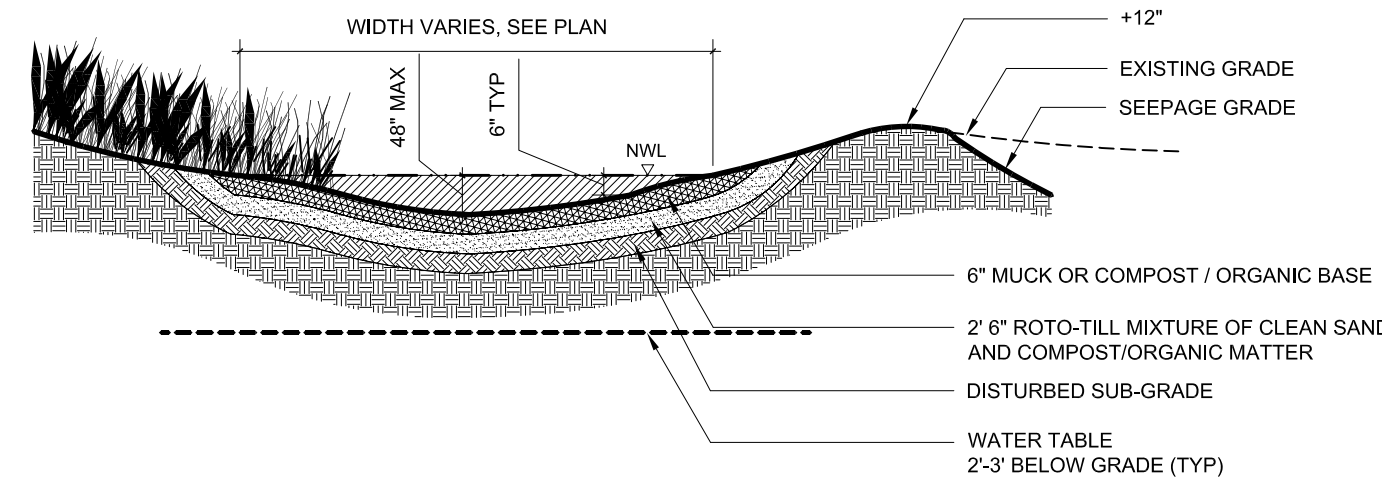

TYPICAL PINE BUSH VERNAL POND SECTION

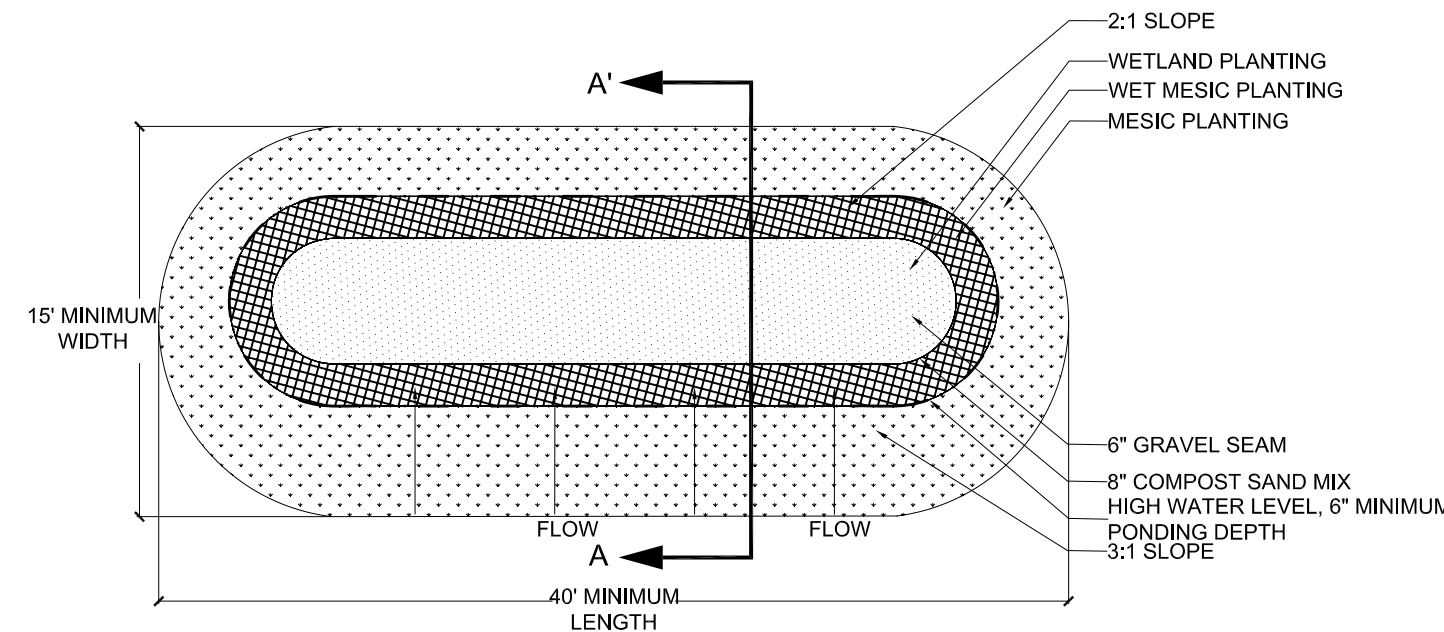

BIOFILTER

IN PROGRESS
DO NOT USE FOR
CONSTRUCTION

Albany Rapp Road Landfill
Albany, New York
City of Albany, Dept. of General Services
One Connor's Blvd.
Albany, New York

Restoration Details

REVISIONS		
No. 9	Date: 10 April 2009	By: knv/mr
Description: Edits to grading plan based on historic points/ markers.		
No. 10	Date: 16 April 2009	By: knv/mr
Description: Edits to grading, restoration, wetland mitigation, stream restoration and erosion control plans.		
No. 11	Date: 28 April 2009	By: knv
Description: Edits to grading, restoration and wetland mitigation plans.		
No. 12	Date: 04 May 2009	By: knv
Description: Edits to grading, erosion control and restoration plans based on STP 1017 historic points.		

AES Proj. #:	06-0590
Checked:	
Approved:	
Drawn by:	mrr & knv
File:	060590cns1
Date:	10 April 2009
Coordinate System:	NAD NY State Plane, East (ft)

CHA
CLOUGH HANCOCK & ASSOCIATES LLP
111 Wilkes Circle, P.O. Box 5209, Albany, NY 12205-0209
Main: (518) 453-4550 • Fax: (518) 453-4551 • www.doughhancoc.com




Applied Ecological Services, Inc.
17921 Smith Road, P. O. Box 256
Brookfield, WI 53005
Phone: 608.897.8641 Fax: 608.897.8486
www.appliedeco.com
Email: info@appliedeco.com

© 2009. All designs, concepts, details, etc. are the property of Applied Ecological Services, Inc. (AES) and may not be duplicated, photographed or reproduced without the written consent of AES, Inc.

Sheet Number



Sheet Layout Diagram

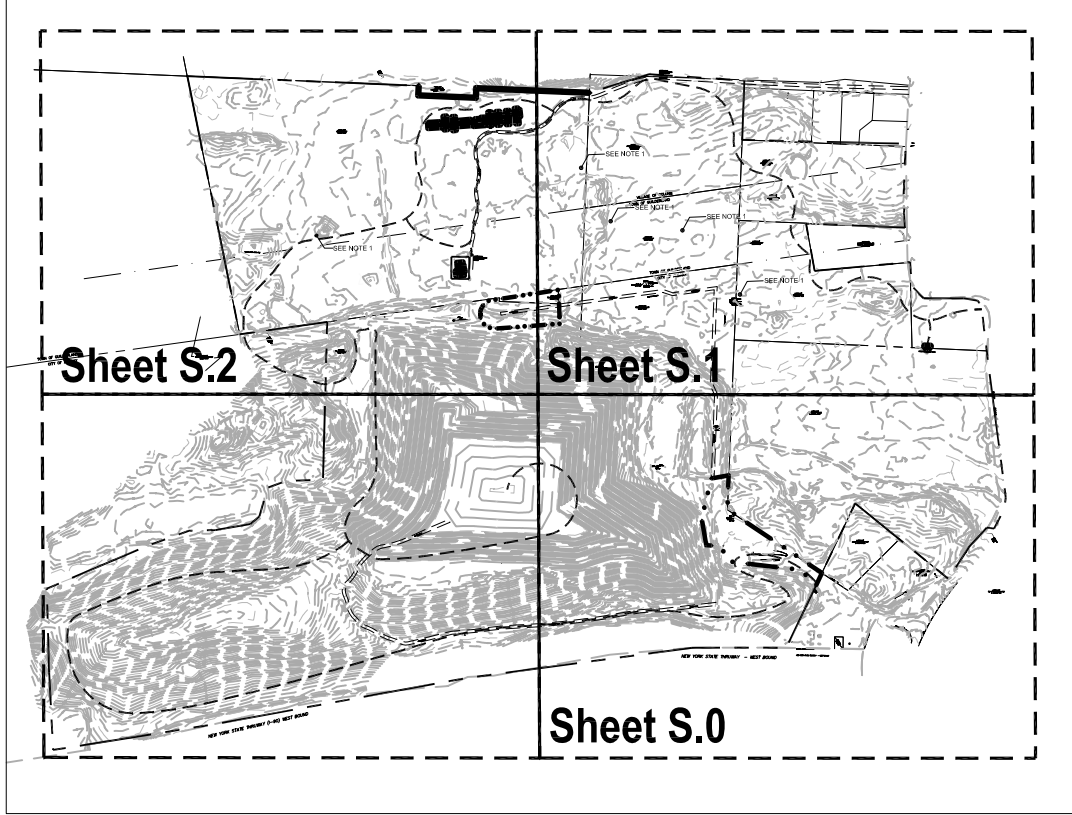

Albany Rapp Road Landfill

Albany, New York
City of Albany, Dept. of General Services
One Conners Blvd.
Albany, New York

Stream
Restoration Plan
(SE)

REVISIONS		
No. 9	Date: 10 April 2009	By: kvl/mr
Description: Edits to grading plan based on historic points/markers.		
No. 10	Date: 16 April 2009	By: kvl/mr
Description: Edits to grading, restoration, wetland mitigation, stream restoration and erosion control plans.		
No. 11	Date: 28 April 2009	By: kv
Description: Edits to grading, restoration and wetland mitigation plans.		
No. 12	Date: 04 May 2009	By: kv
Description: Edits to grading, erosion control and restoration plans based on STP 1017 historic points.		
AES Proj. #: 06-0590		
Checked:		
Approved:		
Drawn by: mrr & kv		
File: 060590.mst		
Date: 10 April 2009		
Coordinate System: NAD NY State Plane, East (ft)		

CHA
CLOUGH HARBOR & ASSOCIATES LLP
111 Wilkes Circle, P.O. Box 5209, Albany, NY 12205-0209
Main: (518) 453-4550 • Fax: (518) 453-4551 • www.cloughharbour.com



Applied Ecological Services, Inc.
17921 Smith Road, P. O. Box 256
Brookfield, VT 05730
Phone: 608.897.8641 Fax: 608.897.8486
www.appliedeco.com
Email: info@appliedeco.com

© 2009. All designs, concepts, details, etc. are the property of Applied Ecological Services, Inc. (AES) and may not be duplicated, photographed or reproduced without the written consent of AES, Inc.


Sheet Number

S.0

IN PROGRESS
DO NOT USE FOR
CONSTRUCTION


LEGEND

	Project Boundary		Wetland		Normal Water Level (NWL)		Log Vein Grade Control Structure
	Existing 2' Contours		Proposed 2' Contours		High Water Level (HWL)		Trail
	Existing 10' Contours		Proposed 10' Contours		Bankfull Level (Bkf)		Topsoil Stripping Treatment

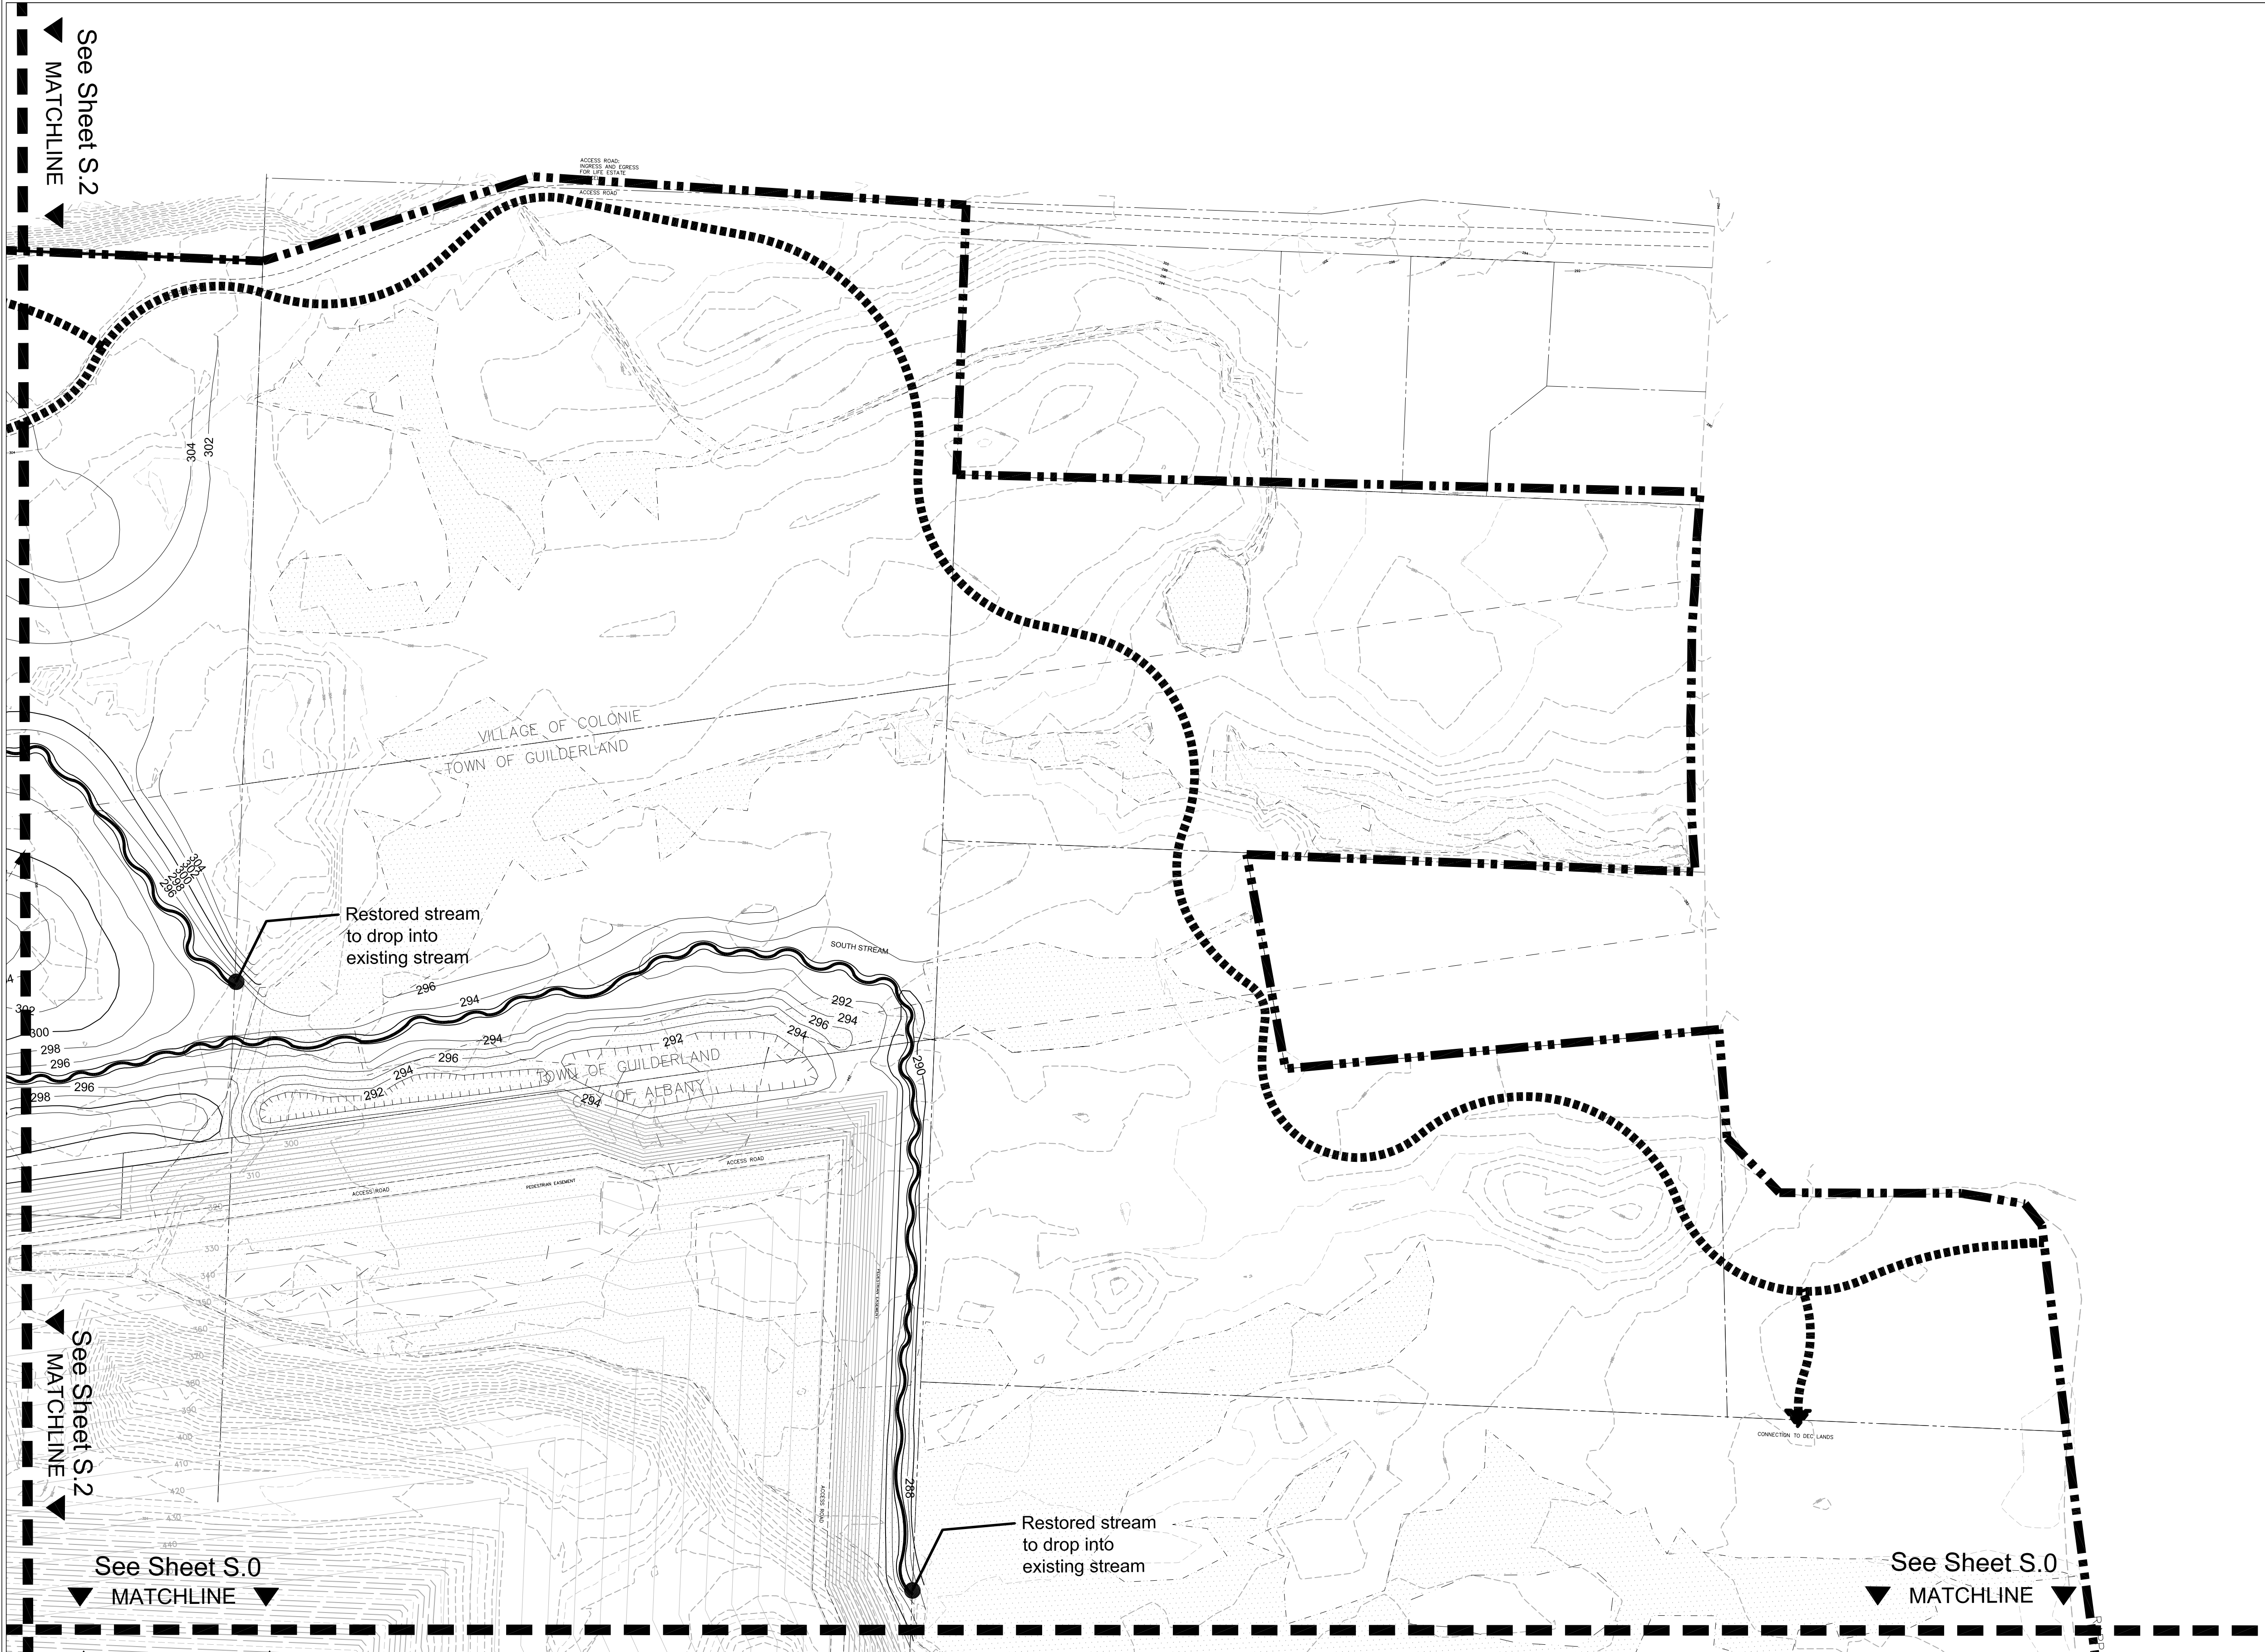


LEGEND

- | | | | | | | | |
|--|-----------------------|--|-----------------------|--|--------------------------|--|----------------------------------|
| | Project Boundary | | Wetland | | Normal Water Level (NWL) | | Log Vein Grade Control Structure |
| | Existing 2' Contours | | Proposed 2' Contours | | High Water Level (HWL) | | Trail |
| | Existing 10' Contours | | Proposed 10' Contours | | Bankfull Level (Bkf) | | Topsoil Stripping Treatment |

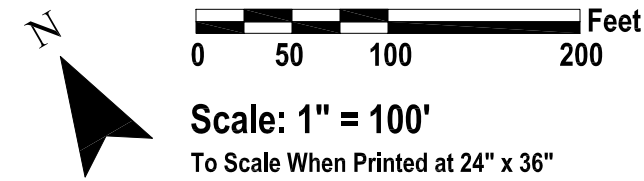

Sheet Layout Diagram

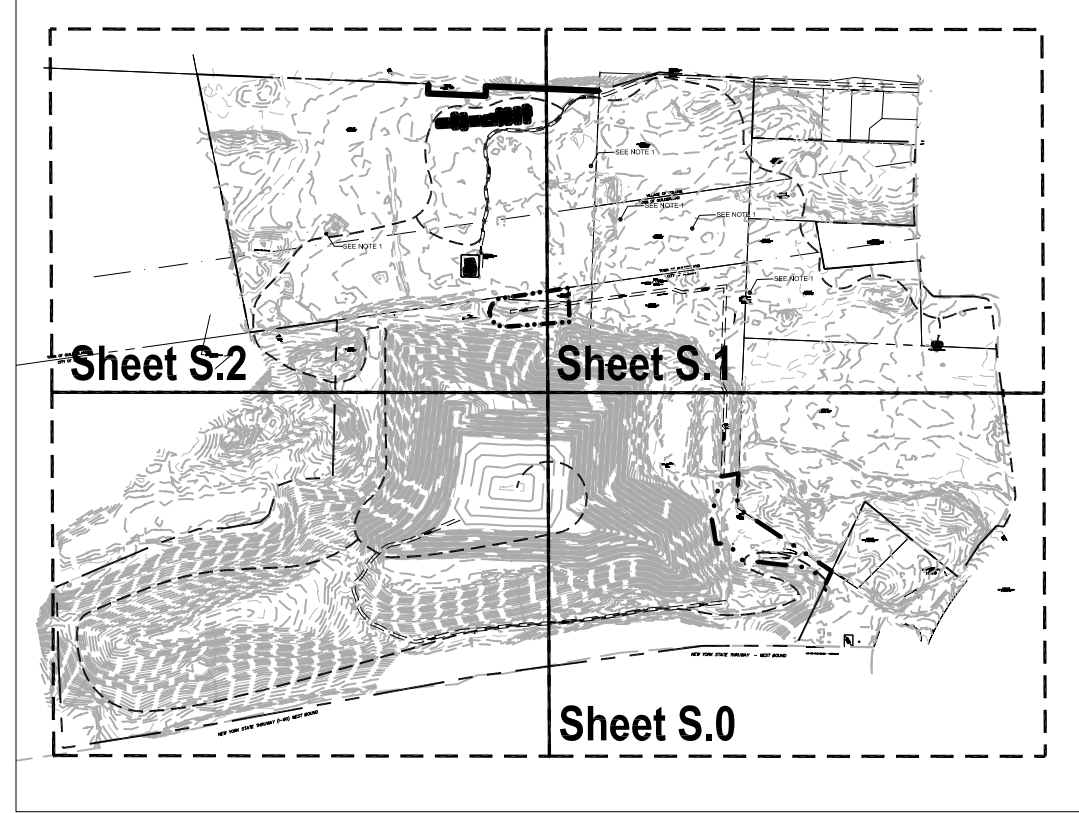

Albany Rapp Road Landfill

Albany, New York
City of Albany, Dept. of General Services
One Conners Blvd.
Albany, New York

Stream
Restoration Plan
(NE)

REVISIONS		
No. 9	Date: 10 April 2009	By: knv/mmr
Description: Edits to grading plan based on historic points/markers.		
No. 10	Date: 16 April 2009	By: knv/mmr
Description: Edits to grading, restoration, wetland mitigation, stream restoration and erosion control plans.		
No. 11	Date: 28 April 2009	By: knv
Description: Edits to grading, restoration and wetland mitigation plans.		
No. 12	Date: 04 May 2009	By: knv
Description: Edits to grading, erosion control and restoration plans based on STP 1017 historic points.		
AES Proj. #: 06-0590		
Checked:		
Approved:		
Drawn by: mnr & knv		
File: 060590.mxd		
Date: 10 April 2009		
Coordinate System: NAD NY State Plane, East (ft)		

CHA
CLOUGH HANBOUR & ASSOCIATES LLP
11 Wilcox Circle, P.O. Box 6209 Albany, NY 12205-0209
Main: (518) 453-4550 • www.dugrathour.com




Applied Ecological Services, Inc.
17921 Smith Road, P. O. Box 256
Brookfield, VT 05202
Phone: 608.897.8641 Fax: 608.897.8486
www.appliedecoco.com
Email: info@appliedecoco.com

© 2009. All designs, concepts, details, etc. are the property of Applied Ecological Services, Inc. (AES) and may not be duplicated, photographed or reproduced without the written consent of AES, Inc.

Sheet Number


S.1

IN PROGRESS
DO NOT USE FOR
CONSTRUCTION

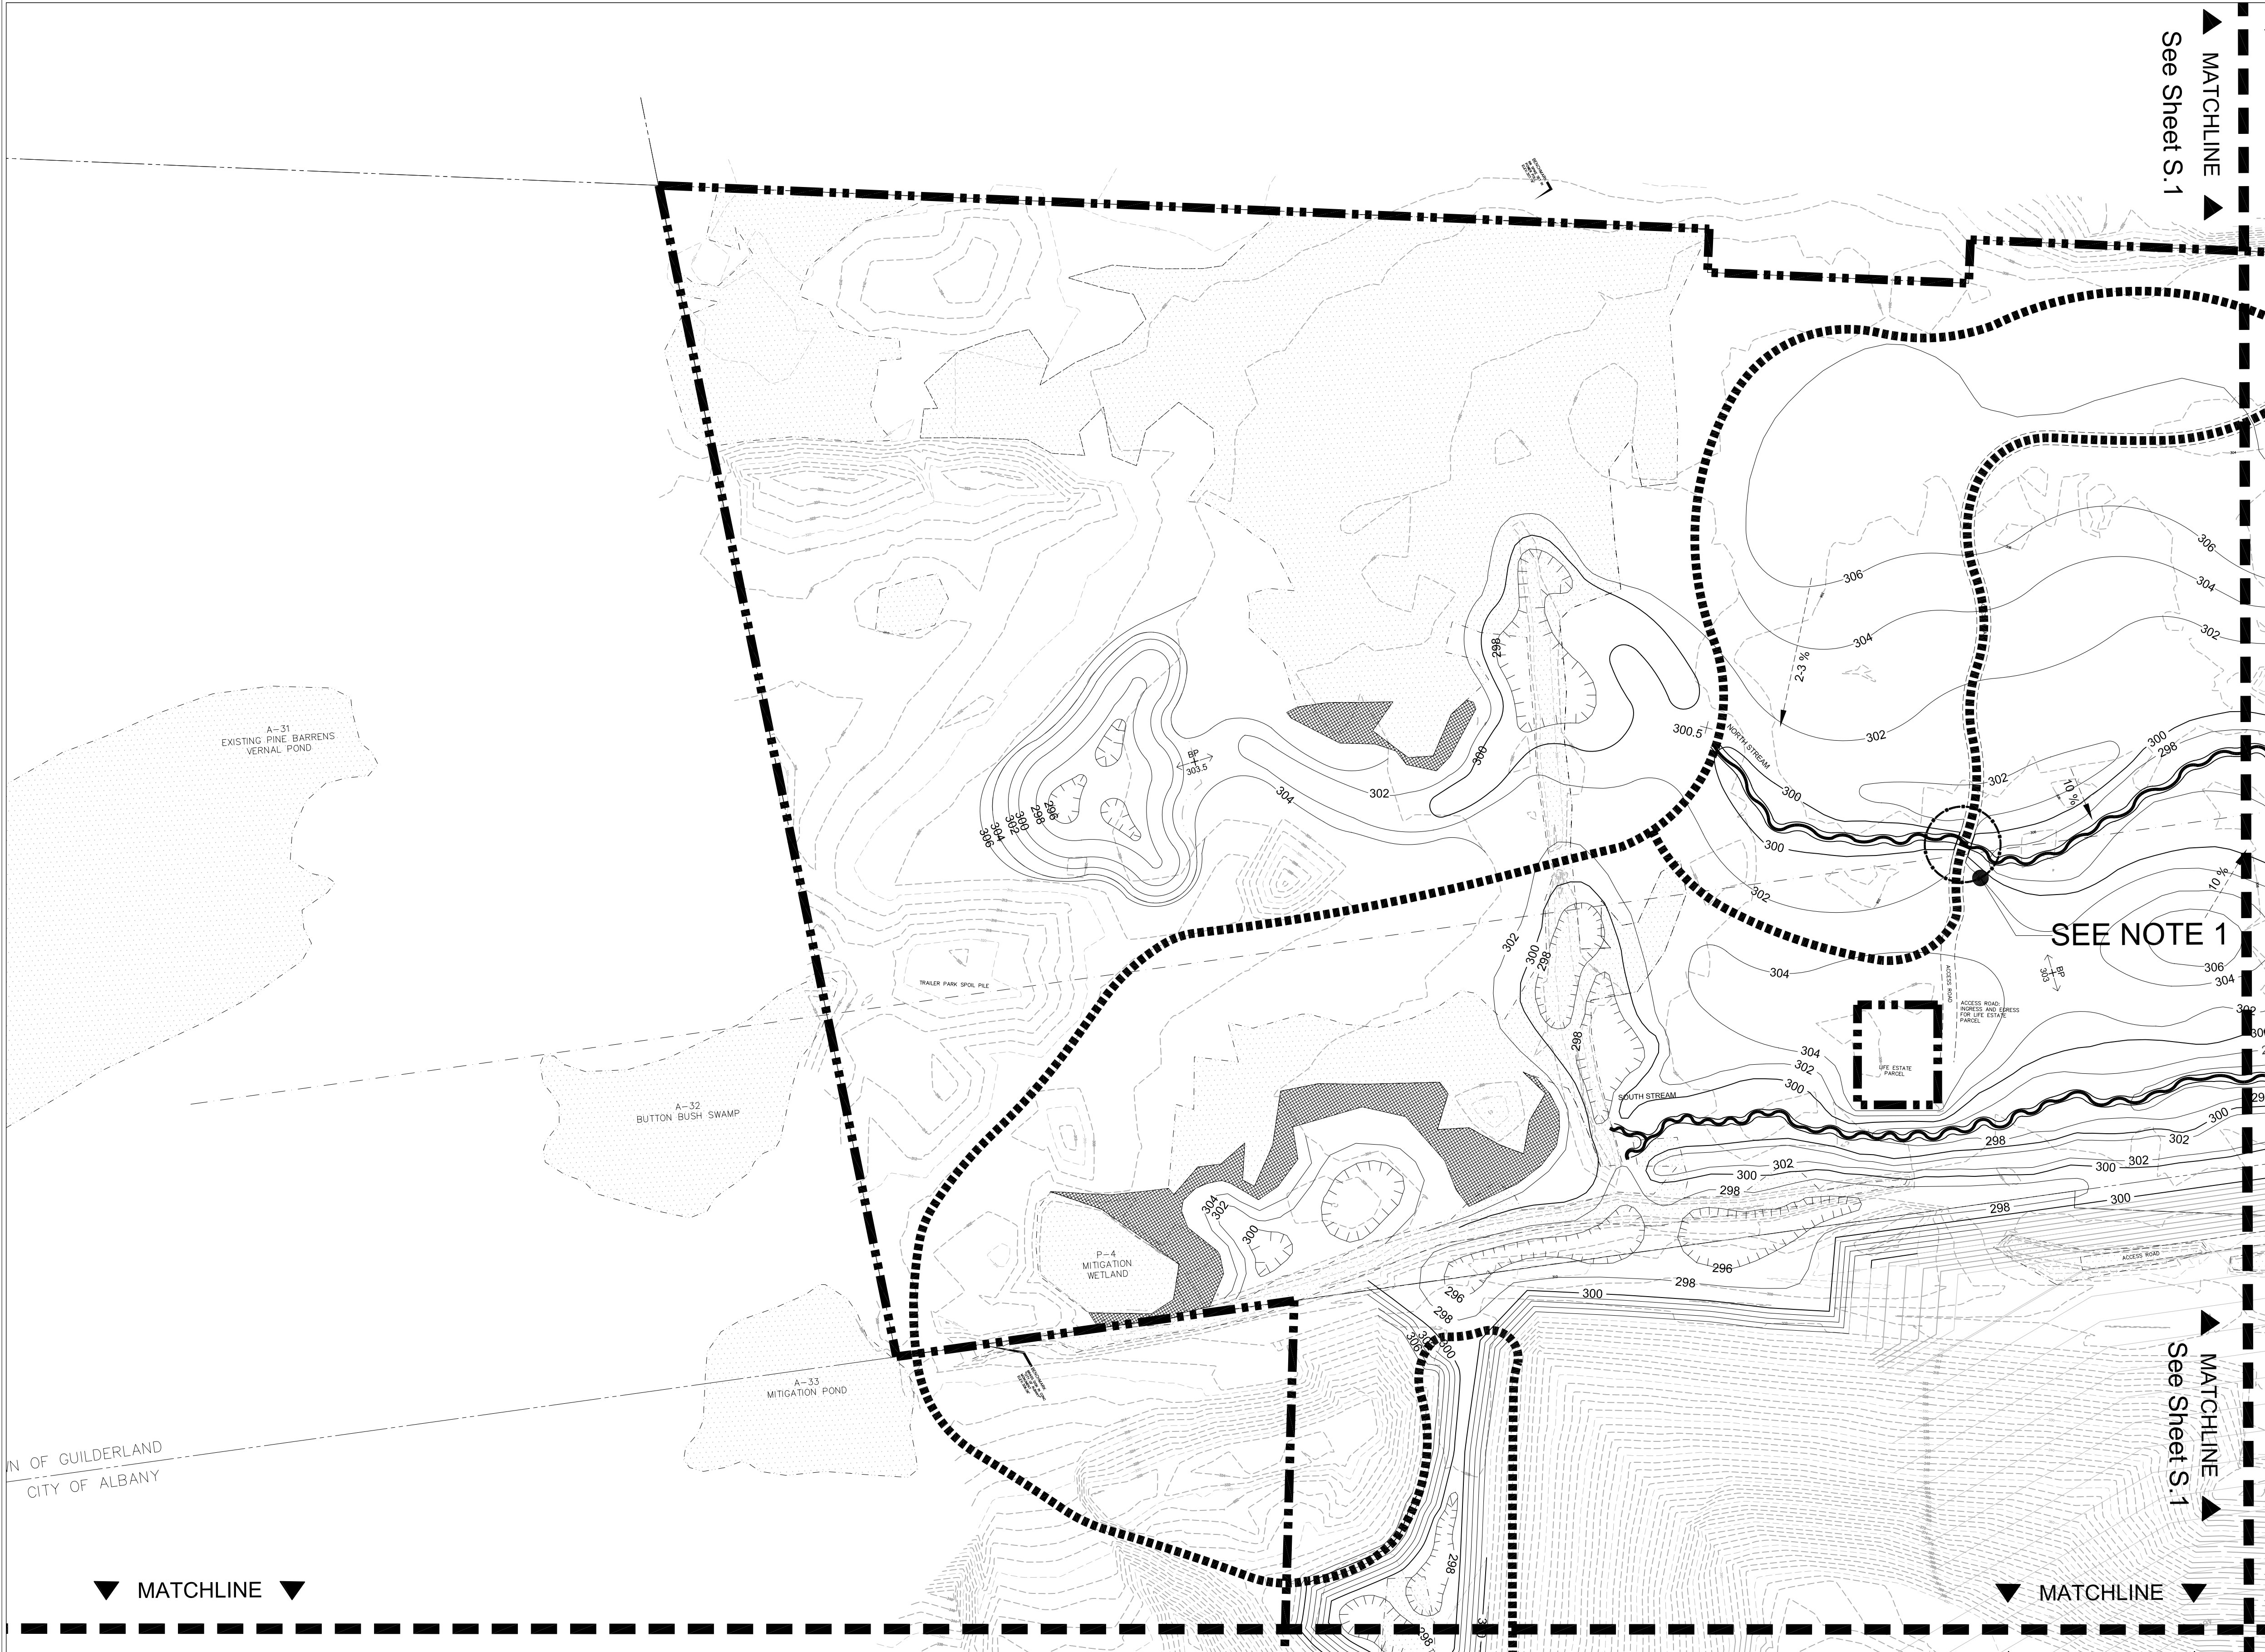


LEGEND

- Project Boundary
- Wetland
- Normal Water Level (NWL)
- Log Vein Grade Control Structure
- Existing 2' Contours
- Proposed 2' Contours
- High Water Level (HWL)
- Trail
- Existing 10' Contours
- Proposed 10' Contours
- Bankfull Level (Bkf)
- Topsoil Stripping Treatment

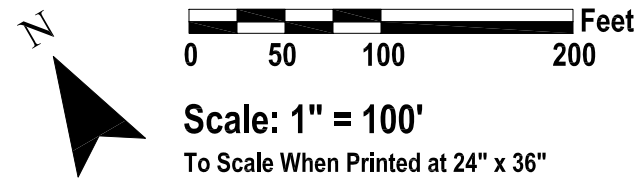

Sheet Layout Diagram

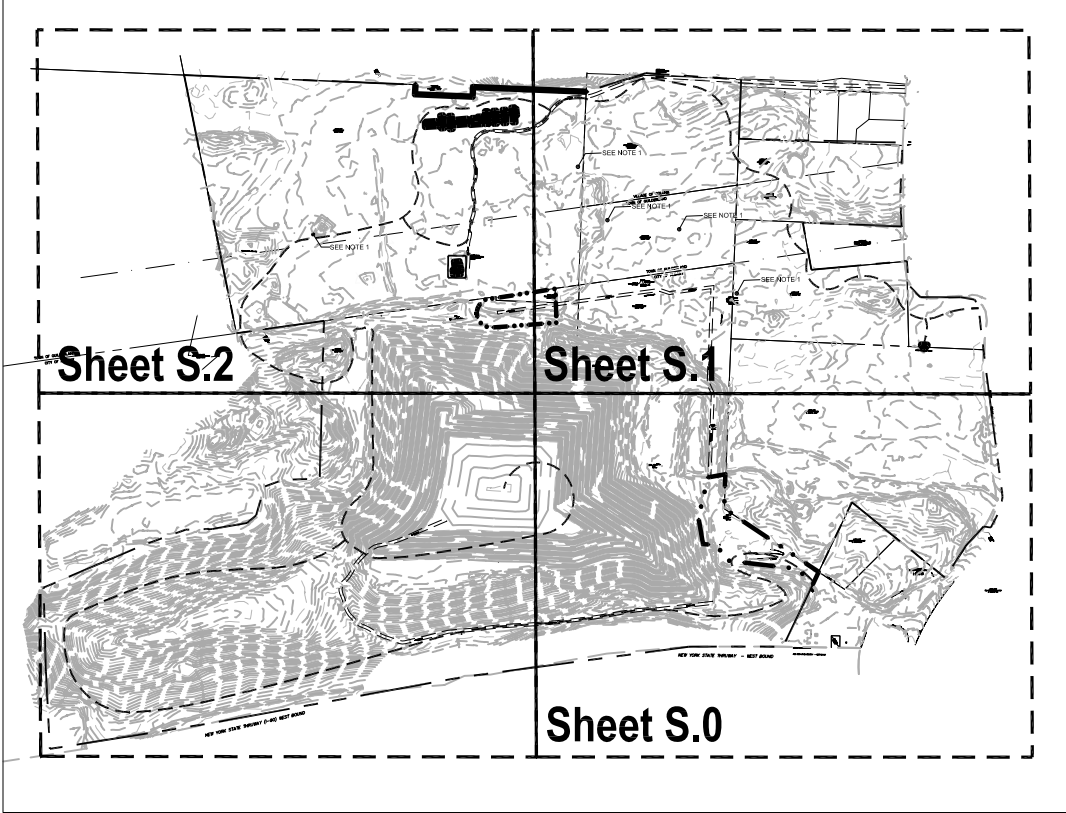

- Notes:
- Culvert shall be incorporated to accomodate stream restoration beneath life estate access road. (See G.4 for culvert detail)

Albany Rapp Road Landfill
Albany, New York
City of Albany, Dept. of General Services
One Connors Blvd.
Albany, New York

Stream
Restoration Plan
(NW)

REVISIONS		
No. 9	Date: 10 April 2009	By: kvl/mmr
Description: Edits to grading plan based on historic points/markers.		
No. 10	Date: 16 April 2009	By: kvl/mmr
Description: Edits to grading, restoration, wetland mitigation, stream restoration and erosion control plans.		
No. 11	Date: 28 April 2009	By: kv
Description: Edits to grading, restoration and wetland mitigation plans.		
No. 12	Date: 04 May 2009	By: kv
Description: Edits to grading, erosion control and restoration plans based on STP 1017 historic points.		
AES Proj. #: 06-0590		
Checked:		
Approved:		
Drawn by: mrr & kv		
File: 060590cns1		
Date: 10 April 2009		
Coordinate System: NAD NY State Plane, East (ft)		


GHA
CLOUGH HARBOR & ASSOCIATES LLP
111 Wilensie Circle, P.O. Box 5209 Albany, NY 12205-0209
Main: (518) 453-4550 • www.doughharbour.com




Applied Ecological Services, Inc.
17921 Smith Road, P. O. Box 256
Brookfield, VT 05201
Phone: 608.897.8641 Fax: 608.897.8486
www.appliedecoco.com
Email: info@appliedecoco.com

© 2009. All designs, concepts, details, etc. are the property of Applied Ecological Services, Inc. (AES) and may not be duplicated, photographed or reproduced without the written consent of AES, Inc.
Sheet Number


IN PROGRESS
DO NOT USE FOR
CONSTRUCTION

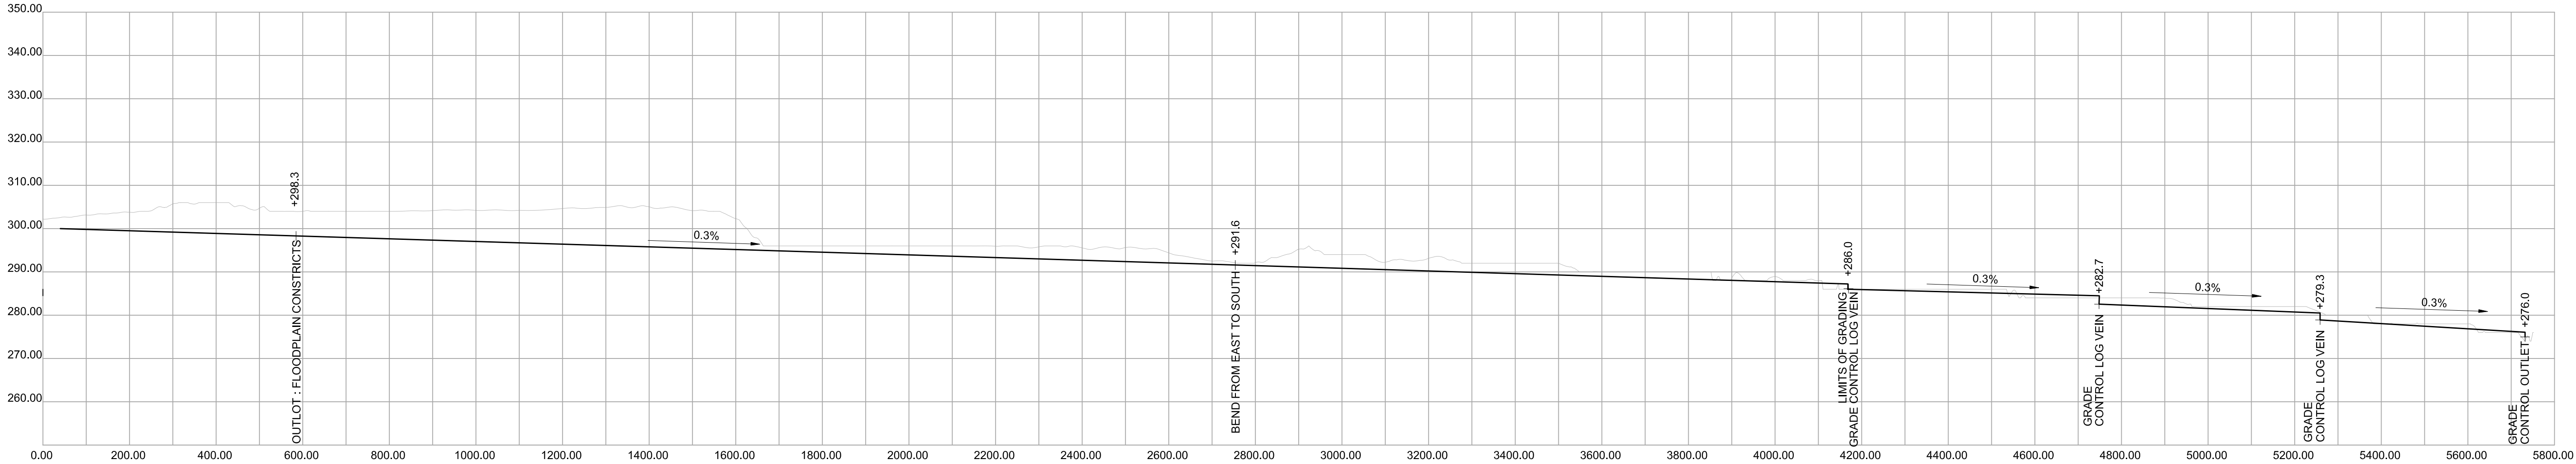

PRIMARY STREAM PROFILE

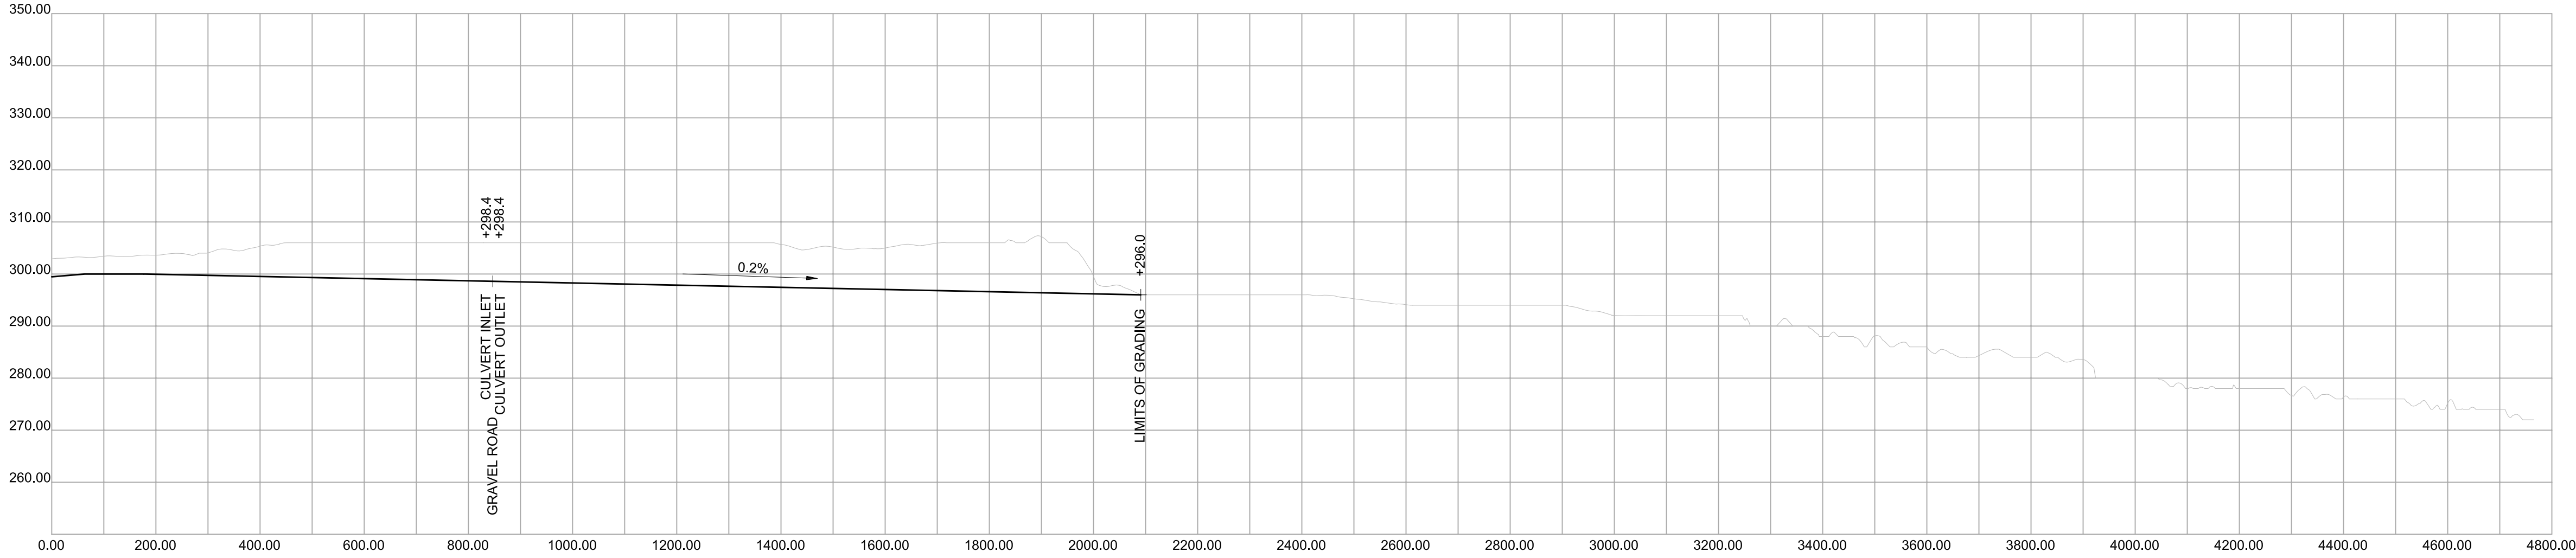


SECONDARY STREAM PROFILE

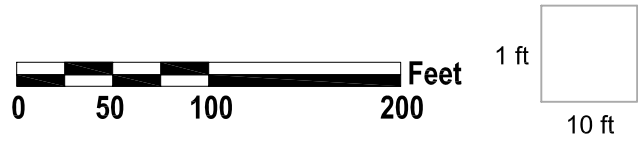

LEGEND

 Existing Surface

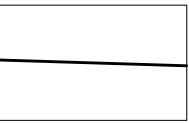 Proposed Surface

**IN PROGRESS
DO NOT USE FOR
CONSTRUCTION**

Albany Rapp Road Landfill
Albany, New York
City of Albany, Dept. of General Services
One Conners Blvd.
Albany, New York

**Stream Restoration:
Longitudinal Profile**

REVISIONS		
No: 9	Date: 10 April 2009	By: kvl/mmr
Description: Edits to grading plan based on historic points/ markers.		
No: 10	Date: 16 April 2009	By: kvl/mmr
Description: Edits to grading, restoration, wetland mitigation, stream restoration and erosion control plans.		
No: 11	Date: 28 April 2009	By: kvl
Description: Edits to grading, restoration and wetland mitigation plans.		
No: 12	Date: 04 May 2009	By: kvl
Description: Edits to grading, erosion control and restoration plans based on STP 1017 historic points.		
AES Proj. #: 06-0590		
Checked:		
Approved:		
Drawn by: mrr & kvl		
File: 060590.mxd		
Date: 10 April 2009		
Coordinate System: NAD NY State Plane, East (ft)		




CHA
CLOUGH HANCOCK & ASSOCIATES LLP
111 Wilkes Circle, P.O. Box 5209, Albany, NY 12205-0209
Tel: (518) 453-4550 • www.cloughhancok.com




Applied Ecological Services, Inc.
17921 Smith Road, P. O. Box 256
Brookfield, WI 53005
Phone: 608.897.8641 Fax: 608.897.8486
www.appliedecoco.com
Email: info@appliedecoco.com

© 2009. All designs, concepts, details, etc. are the property of Applied Ecological Services, Inc. (AES) and may not be duplicated, photographed or reproduced without the written consent of AES, Inc.

Sheet Number

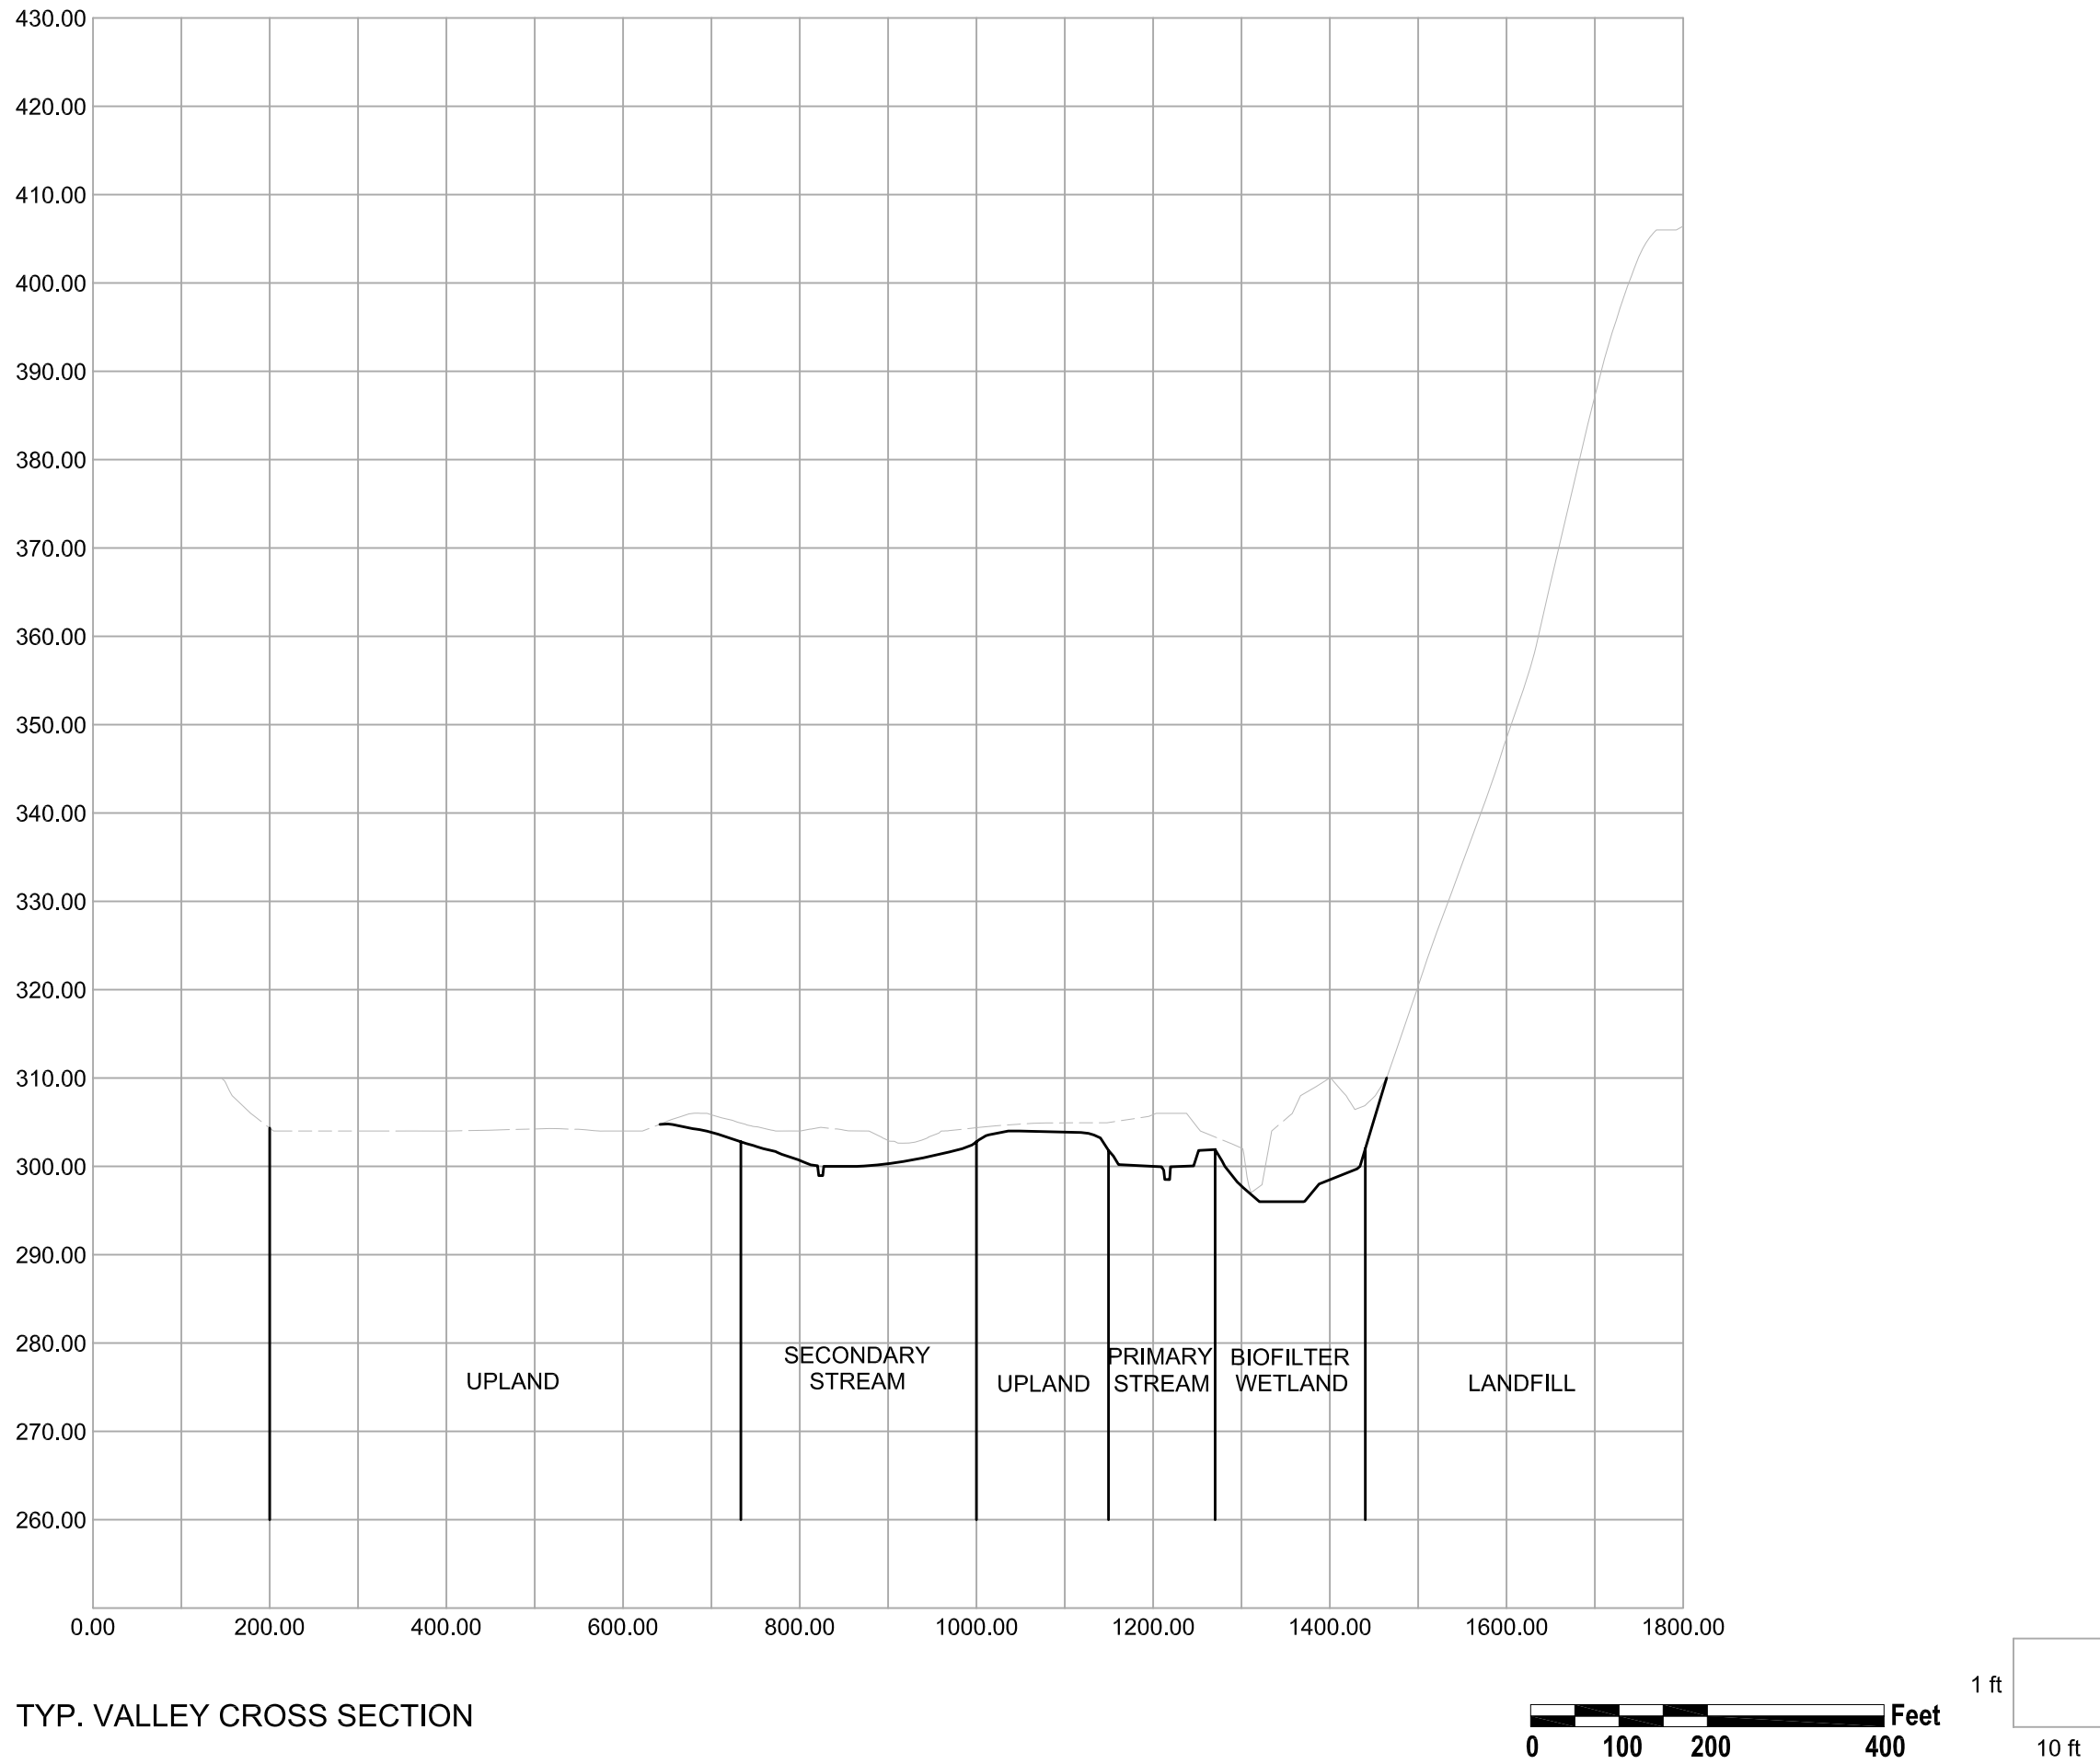

TYP. VALLEY CROSS SECTION

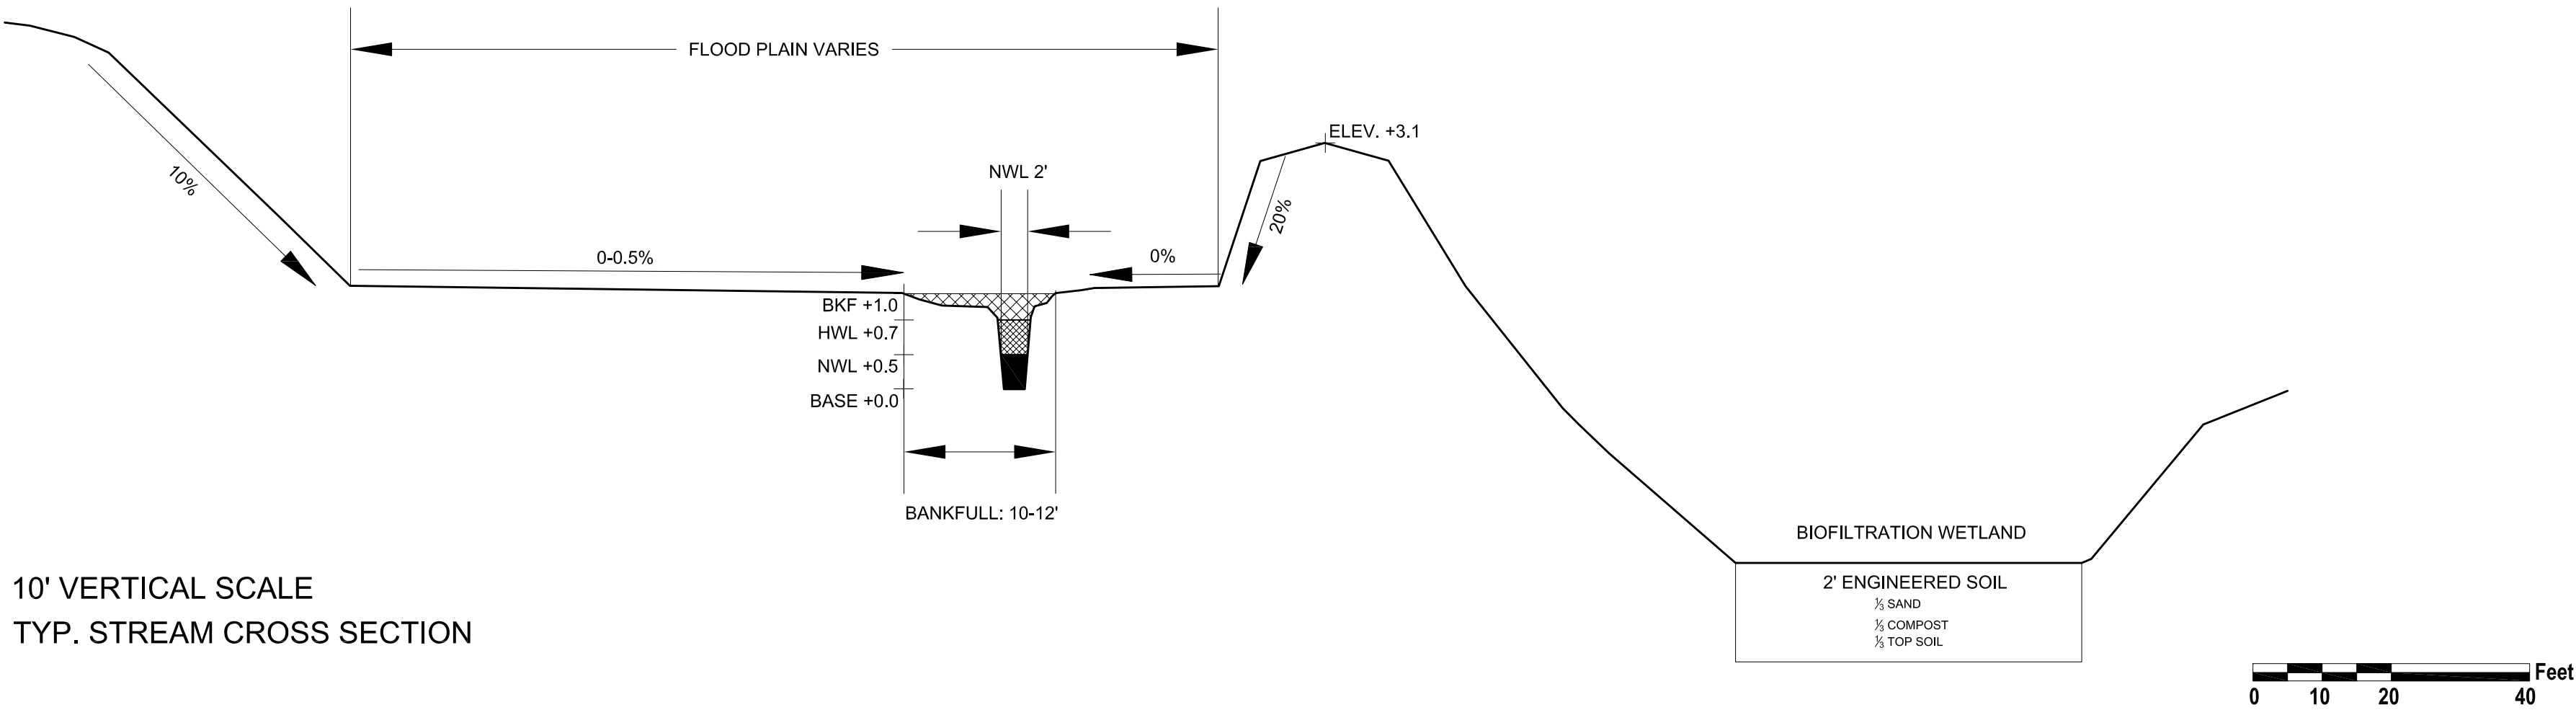

10' VERTICAL SCALE
TYP. STREAM CROSS SECTION

LEGEND

Existing Surface

Proposed Surface

IN PROGRESS
DO NOT USE FOR
CONSTRUCTION

Albany Rapp Road Landfill
Albany, New York
City of Albany, Dept. of General Services
One Conners Blvd.
Albany, New York

Stream Restoration:
Longitudinal Profile


REVISIONS		
No. 9	Date: 10 April 2009	By: kvl/mmr
Description: Edits to grading plan based on historic points/ markers.		
No. 10	Date: 16 April 2009	By: kvl/mmr
Description: Edits to grading, restoration, wetland mitigation, stream restoration and erosion control plans.		
No. 11	Date: 28 April 2009	By: kvl
Description: Edits to grading, restoration and wetland mitigation plans.		
No. 12	Date: 04 May 2009	By: kvl
Description: Edits to grading, erosion control and restoration plans based on STP 1017 historic points.		
AES Proj. #: 06-0590		
Checked:		
Approved:		
Drawn by: mrr & kvl		
File: 060590cns1		
Date: 10 April 2009		
Coordinate System: NAD NY State Plane, East (ft)		

CLOUGH HANCOCK & ASSOCIATES LLP
111 Wilkes Circle, P.O. Box 5209, Albany, NY 12205-0209
Main: (518) 453-4550 • www.doughhancoc.com


Applied Ecological Services, Inc.
17921 Smith Road, P. O. Box 256
Brookfield, WI 53005
Phone: 608.897.8641 Fax: 608.897.8486
www.appliedecoco.com
Email: info@appliedecoco.com

© 2009. All designs, concepts, details, etc. are the property of Applied Ecological Services, Inc. (AES) and may not be duplicated, photographed or reproduced without the written consent of AES, Inc.


Sheet Number

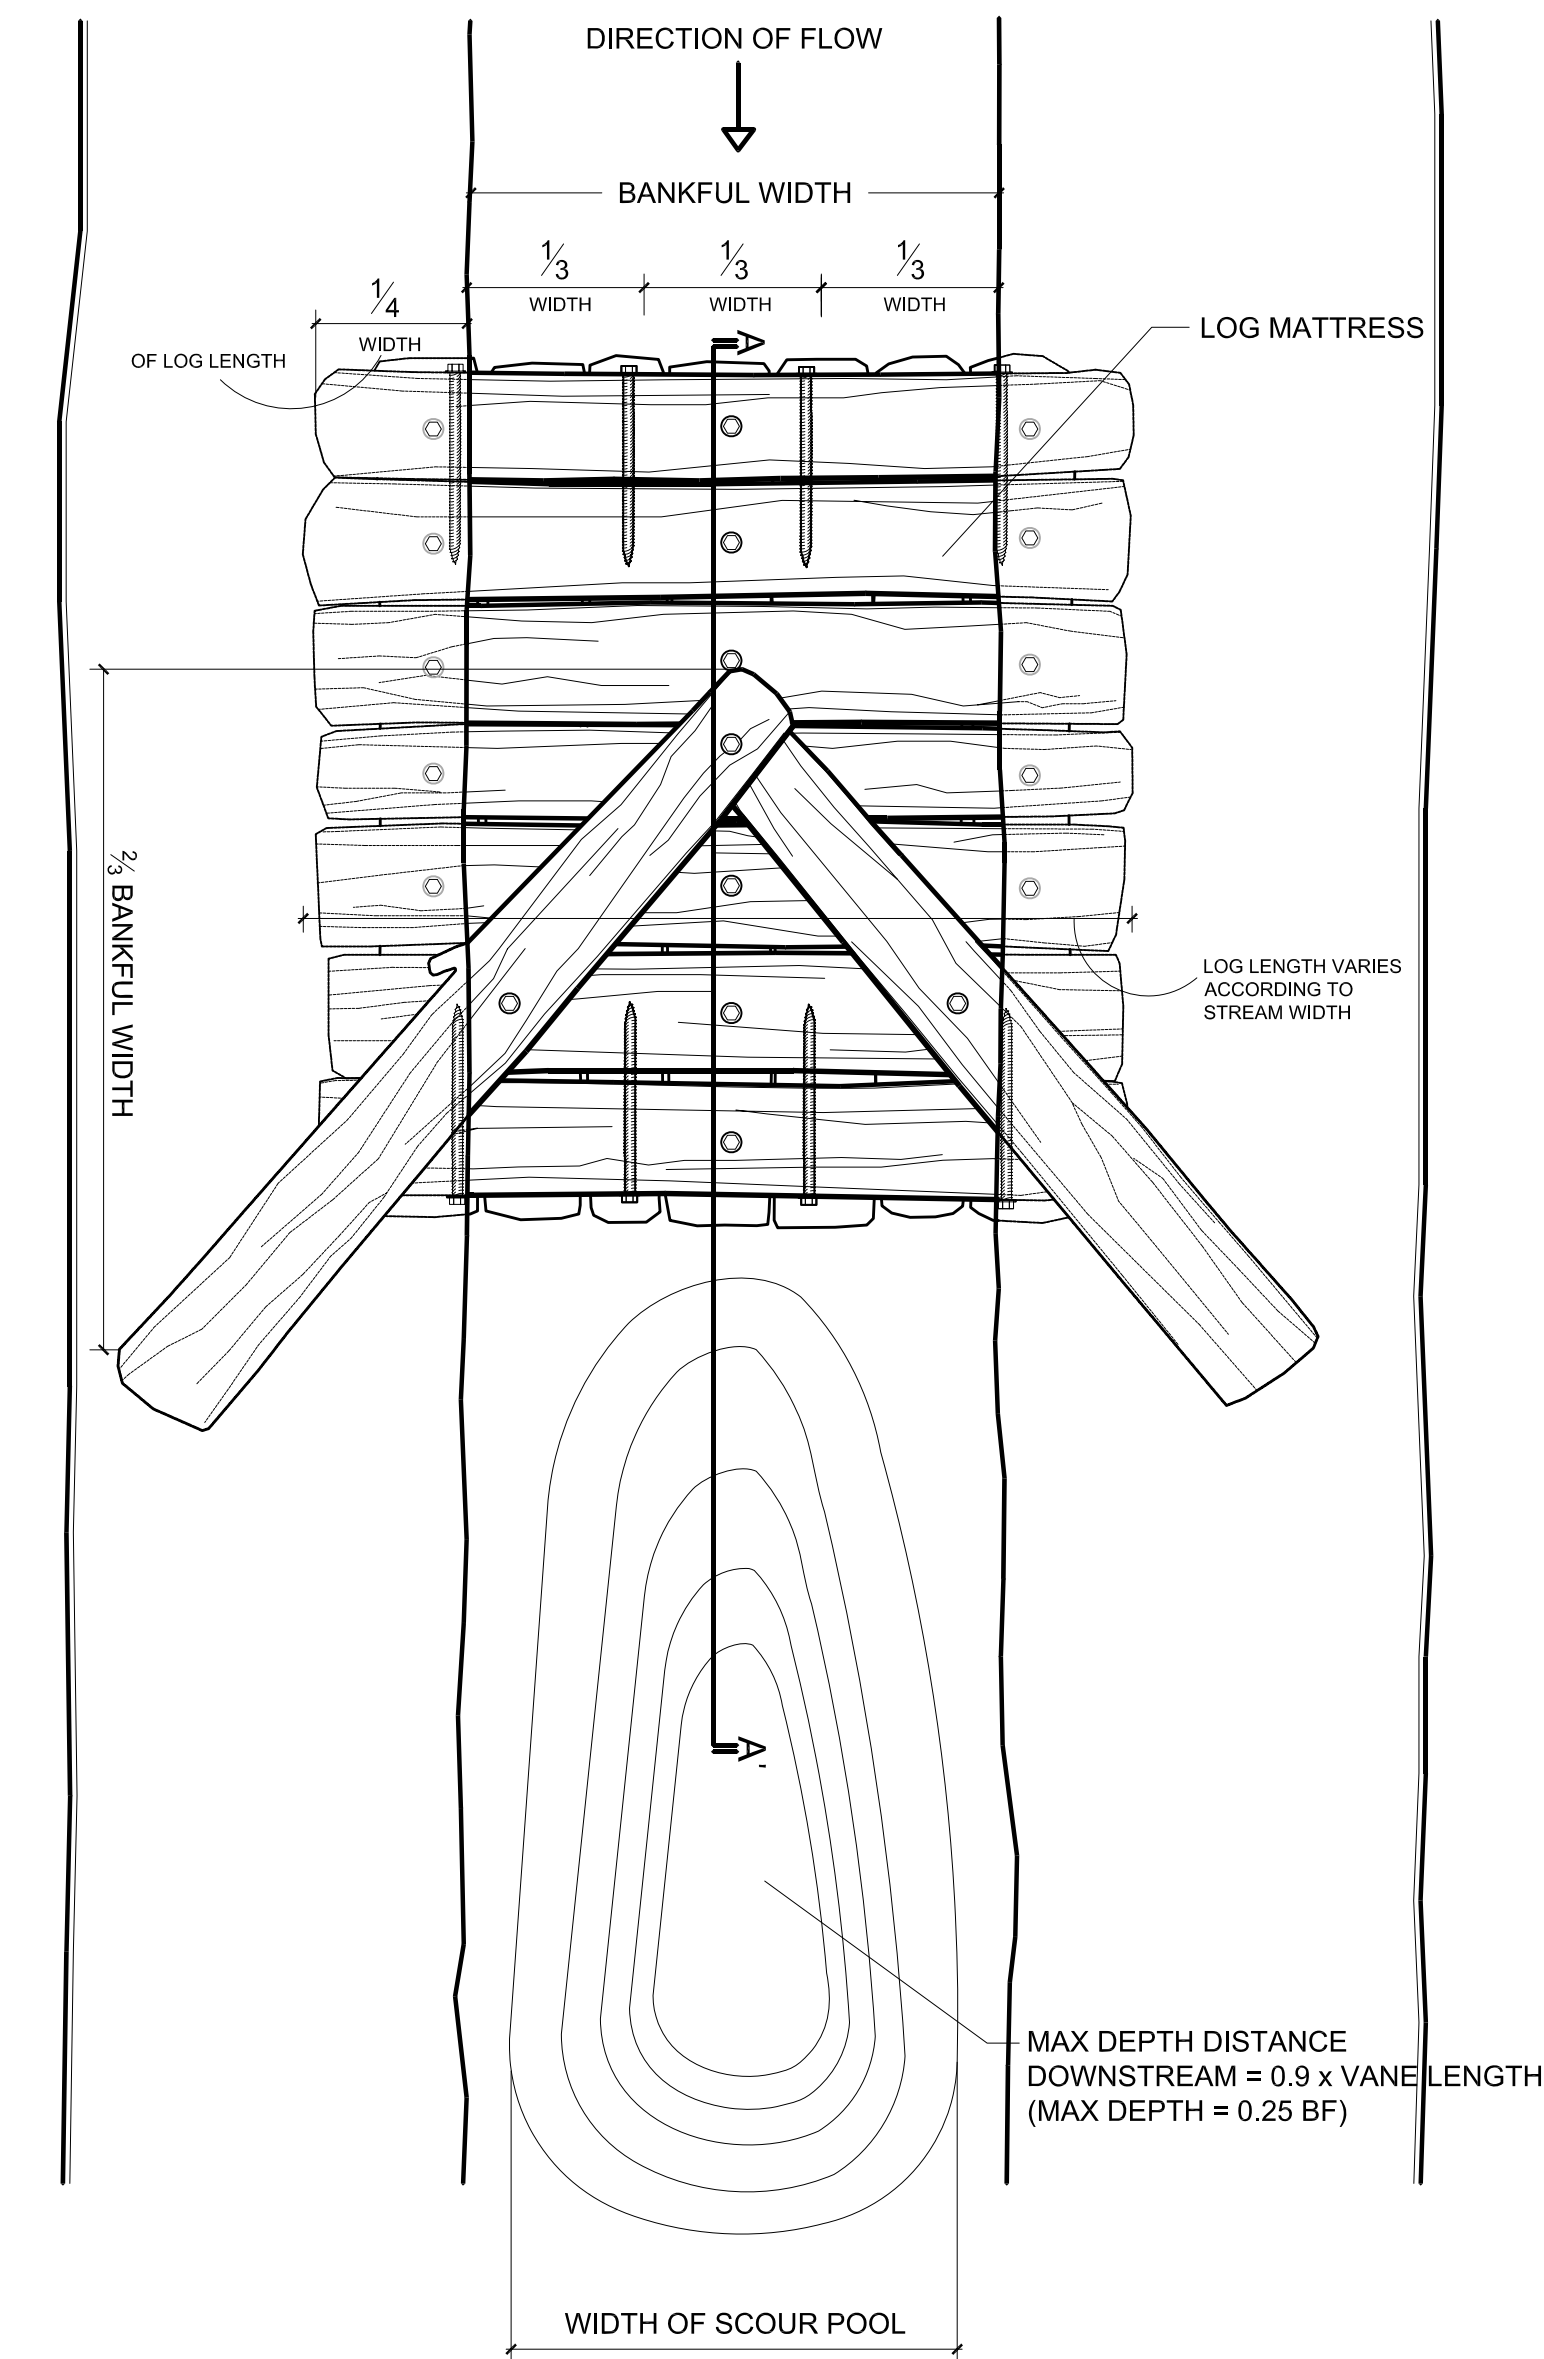

CROSS VANE WITH LOG MATTRESS - PLAN VIEW
Scale: NTS

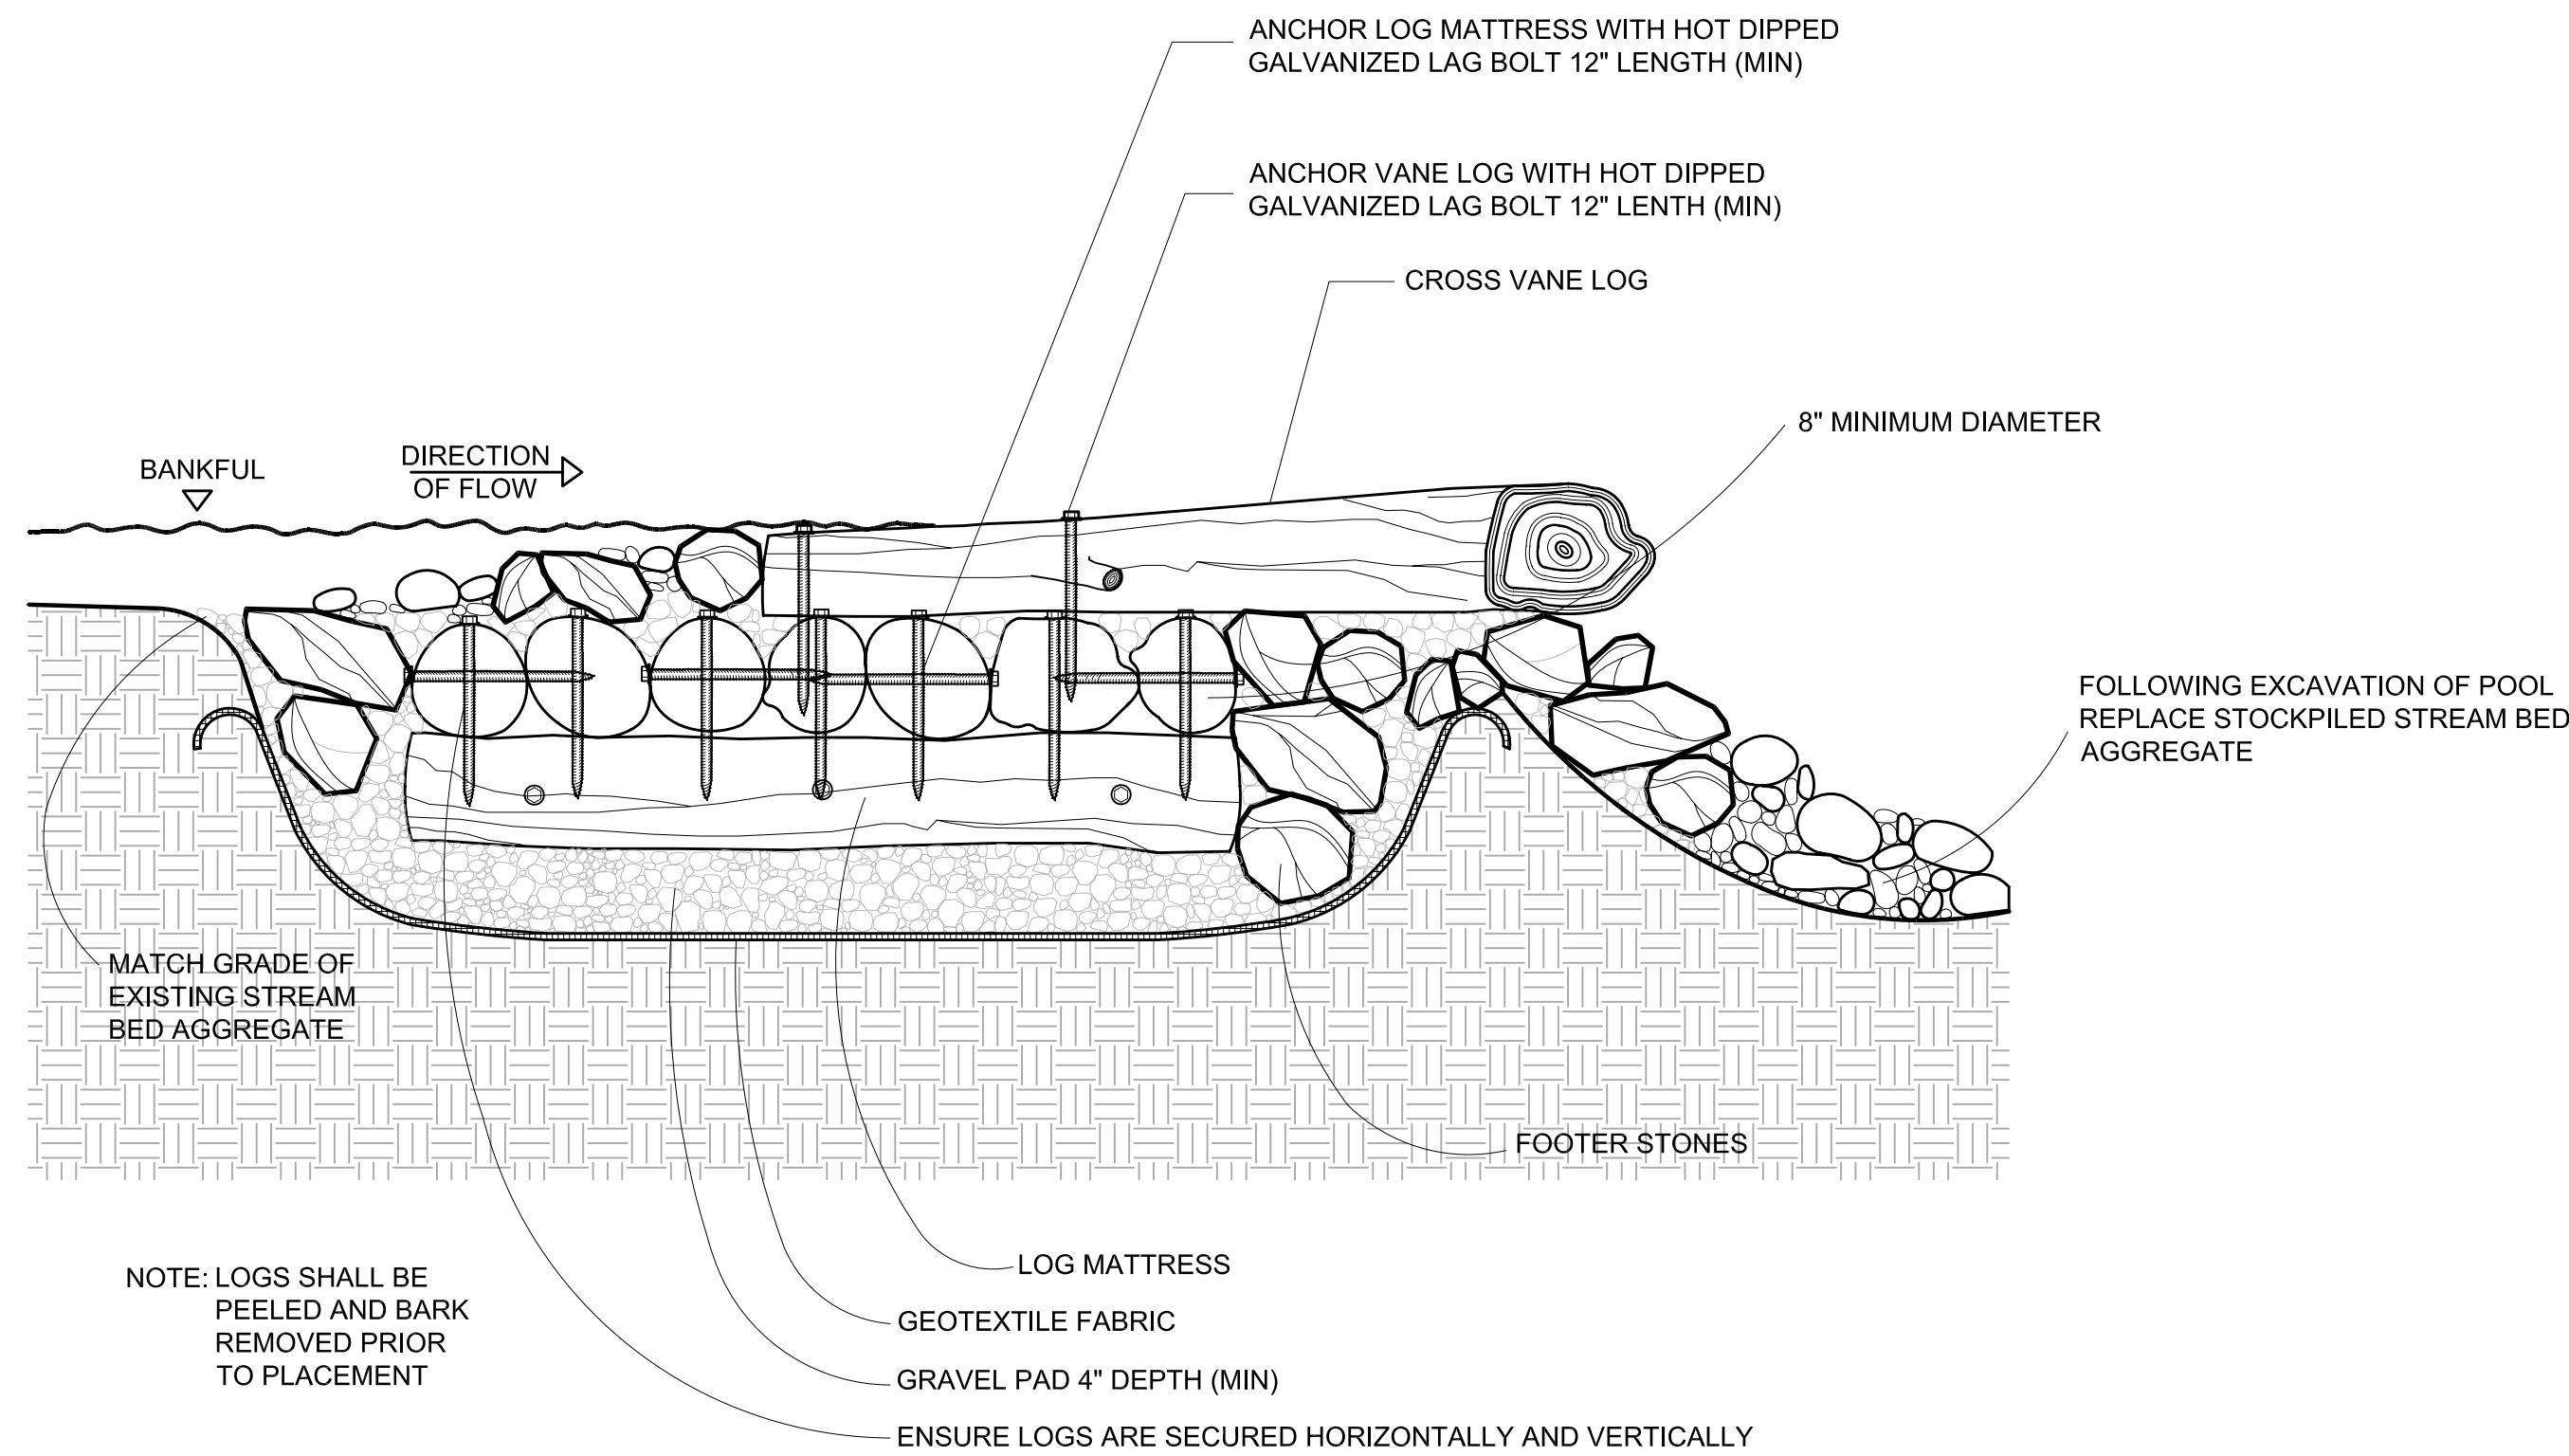

CROSS VANE WITH LOG MATTRESS - SECTION A - A'
Scale: NTS

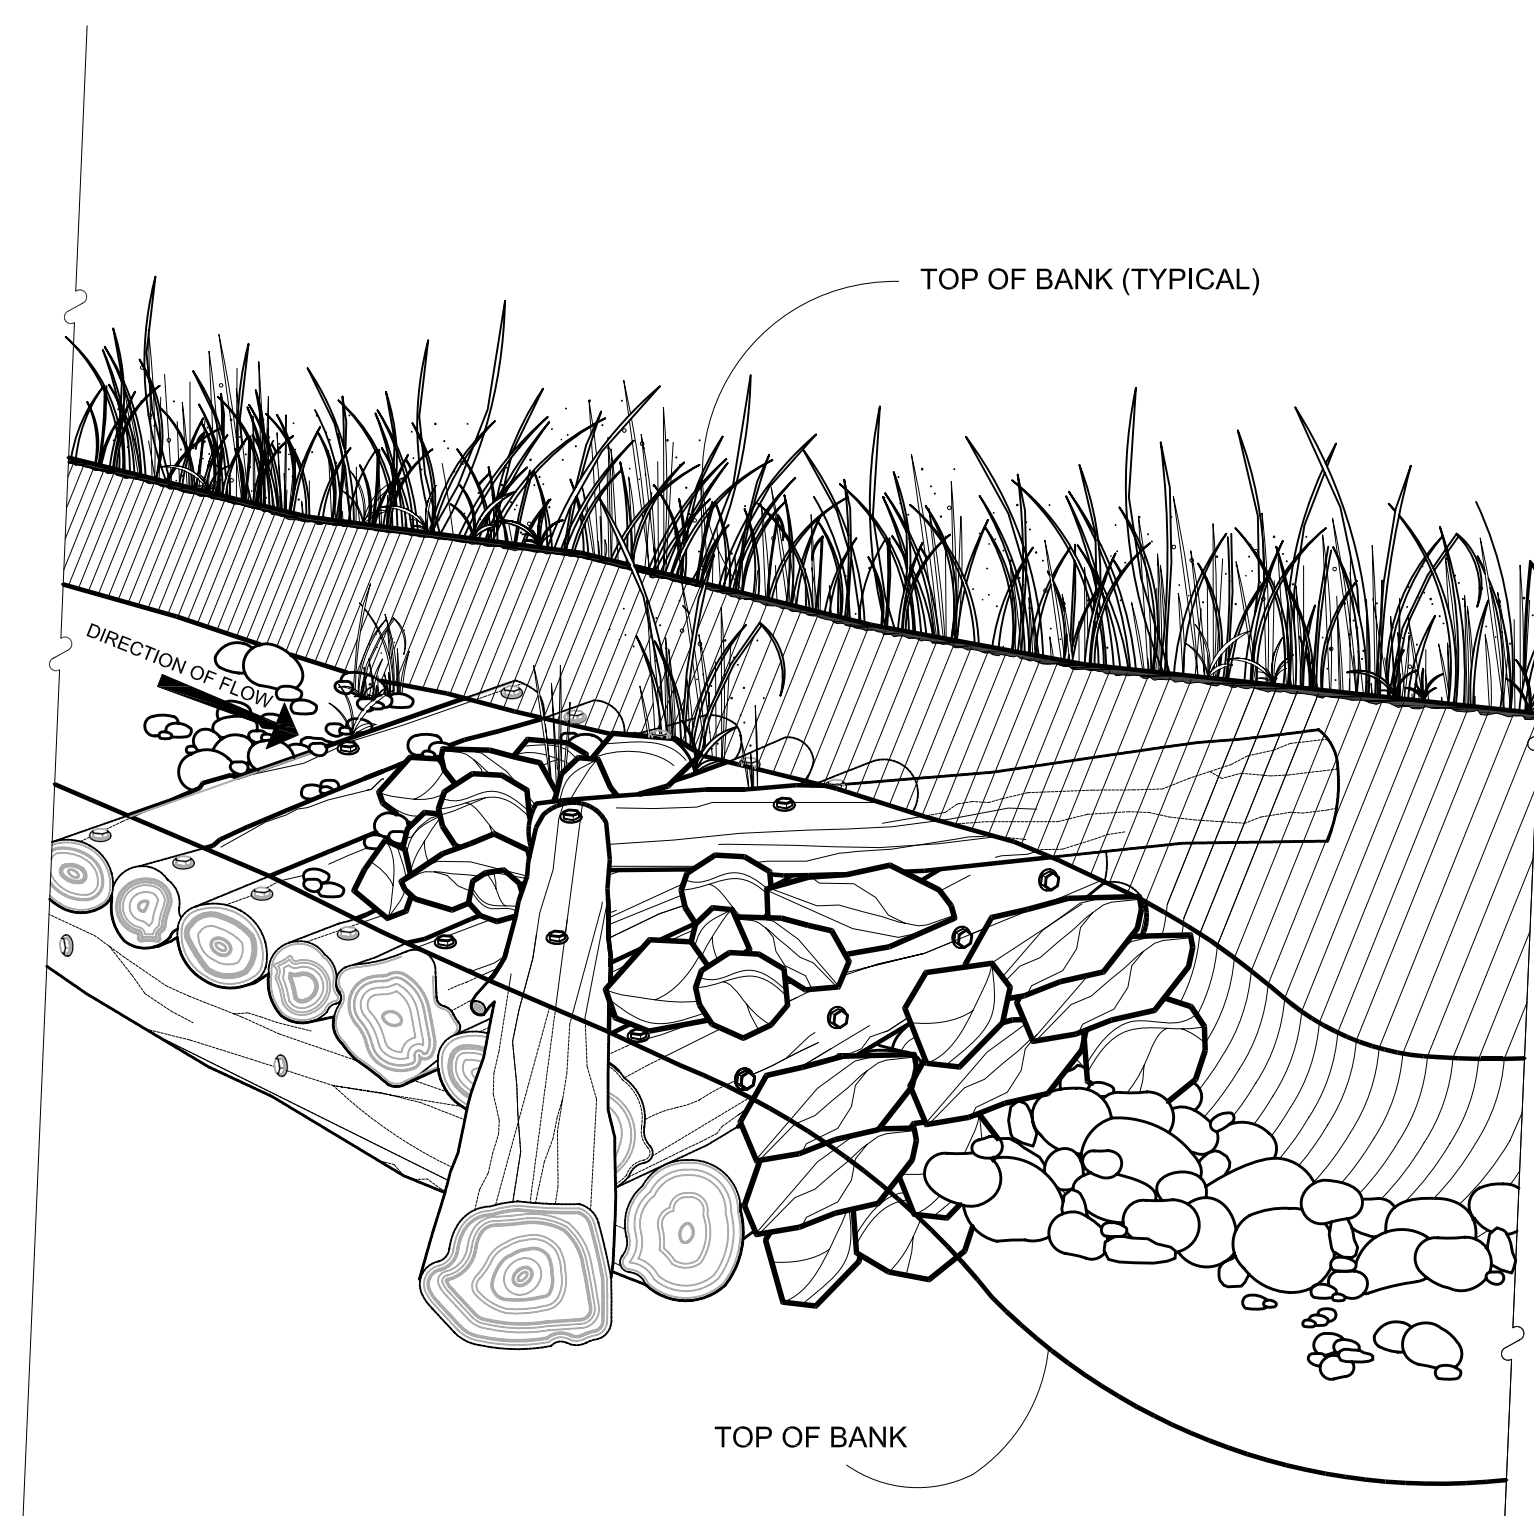

CROSS VANE WITH LOG MATTRESS - PERSPECTIVE VIEW
Scale: NTS

**IN PROGRESS
DO NOT USE FOR
CONSTRUCTION**

Albany Rapp Road Landfill
Albany, New York
City of Albany, Dept. of General Services
One Connors Blvd.
Albany, New York

Stream Restoration: Details


REVISIONS		
No: 9	Date: 10 April 2009	By: knv/mr
Description: Edits to grading plan based on historic points/markers.		
No: 10	Date: 16 April 2009	By: knv/mr
Description: Edits to grading, restoration, wetland mitigation, stream restoration and erosion control plans.		
No: 11	Date: 28 April 2009	By: knv
Description: Edits to grading, restoration and wetland mitigation plans.		
No: 12	Date: 04 May 2009	By: knv
Description: Edits to grading, erosion control and restoration plans based on STP 1017 historic points.		
AES Proj. #: 06-0590		
Checked:		
Approved:		
Drawn by: mrr & knv		
File: 060590cmt		
Date: 10 April 2009		
Coordinate System: NAD NY State Plane, East (ft)		

CHA
CLOUGH HANCOCK & ASSOCIATES LLP
111 Wilkes Circle, P.O. Box 5209, Albany, NY 12205-0209
Main: (518) 453-4550 • www.cloughhancor.com


Applied Ecological Services, Inc.
17921 Smith Road, P.O. Box 256
Brookfield, WI 53005
Phone: 608.897.8641 Fax: 608.897.8486
www.appliedeco.com
Email: info@appliedeco.com

© 2009. All designs, concepts, details, etc. are the property of Applied Ecological Services, Inc. (AES) and may not be duplicated, photographed or reproduced without the written consent of AES, Inc.

Sheet Number

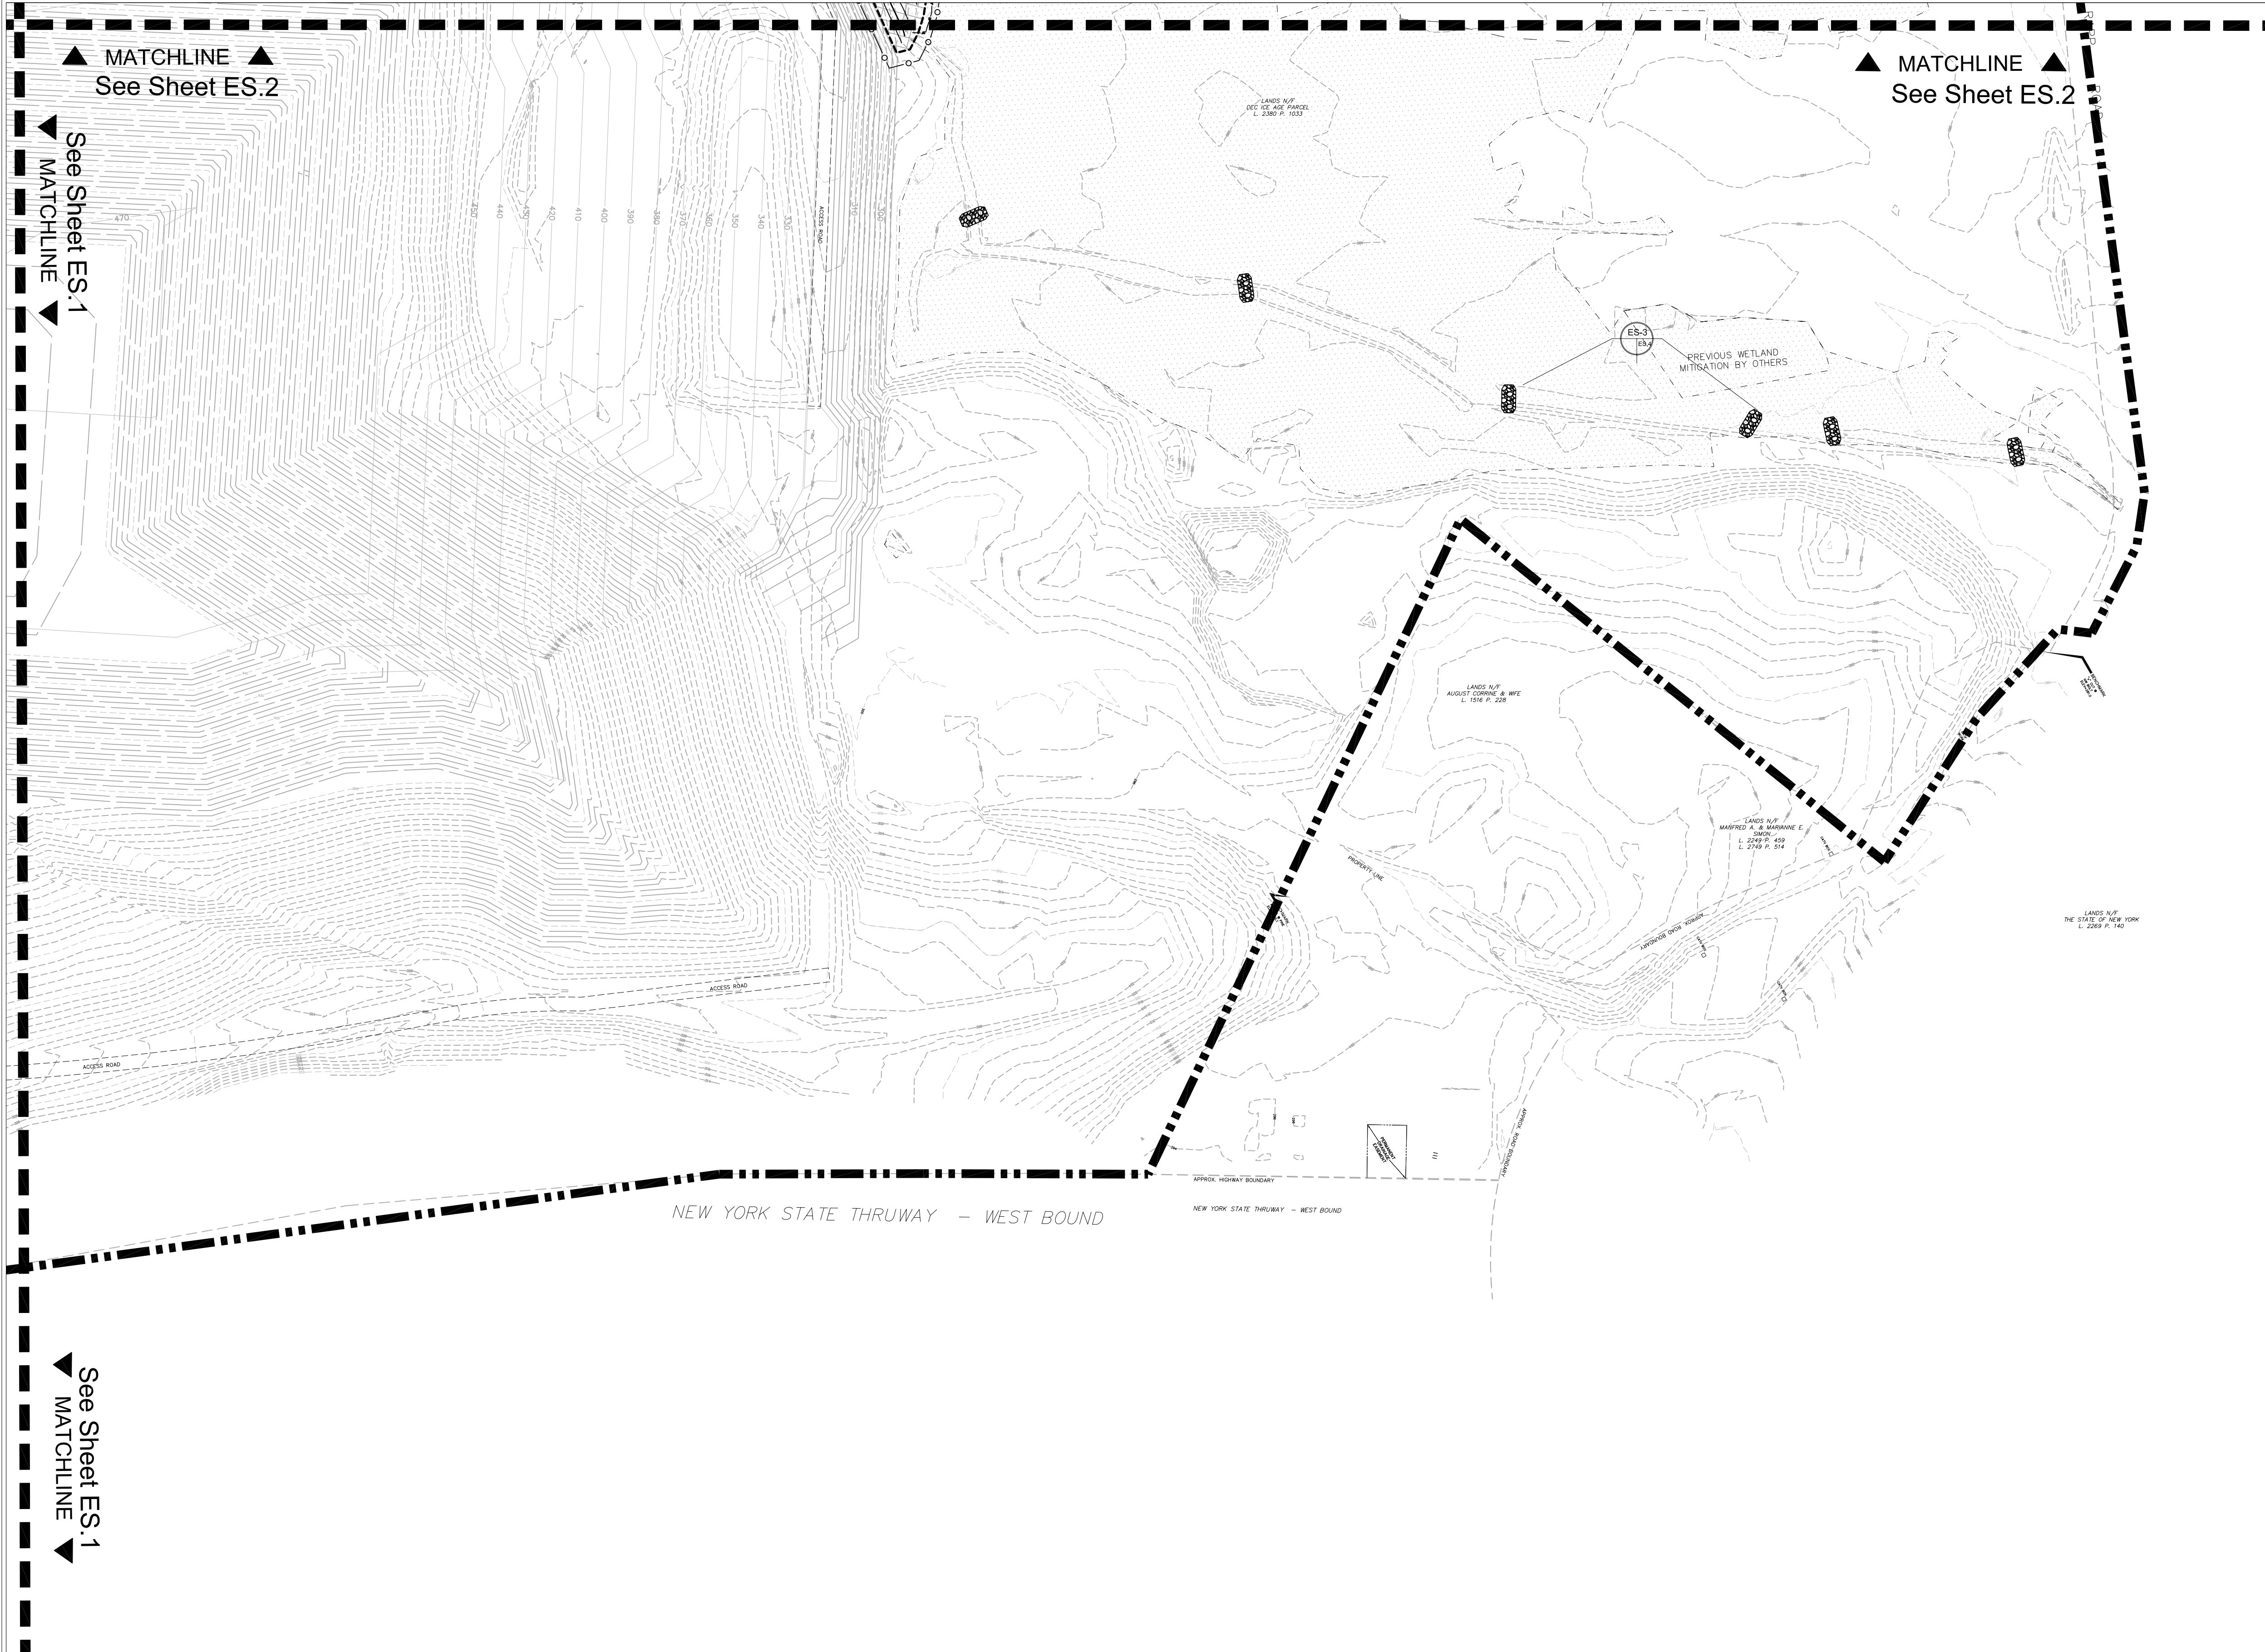


LEGEND

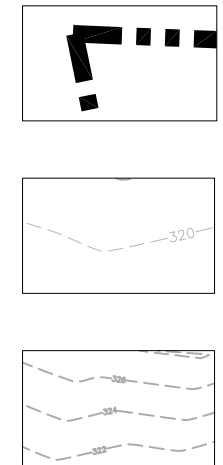

Site Boundary

Existing 10' Contours


Existing 2' Contours

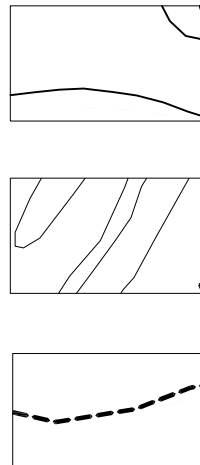

Proposed 10' Contours

Proposed 2' Contours


Limits of Restoration Grading

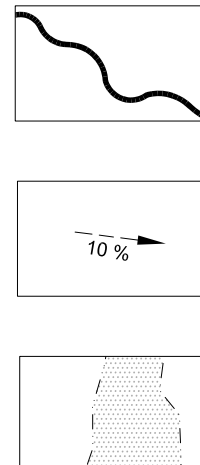

Proposed Drainage Channel

Slope


Wetland

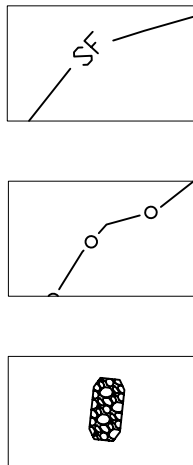

Proposed Silt Fence

Proposed Orange Construction Fence


Proposed Rock Check Dam

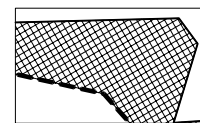

Topsoil Stripping Treatment




Disturbed Area to be Immediately Cover Cropped and Mulched with Hydromulch or Straw Mulch and Tackifier

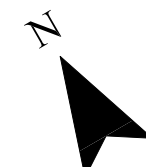

0 50 100 200 Feet
Scale: 1" = 100'
To Scale When Printed at 24" x 36"

Sheet Layout Diagram

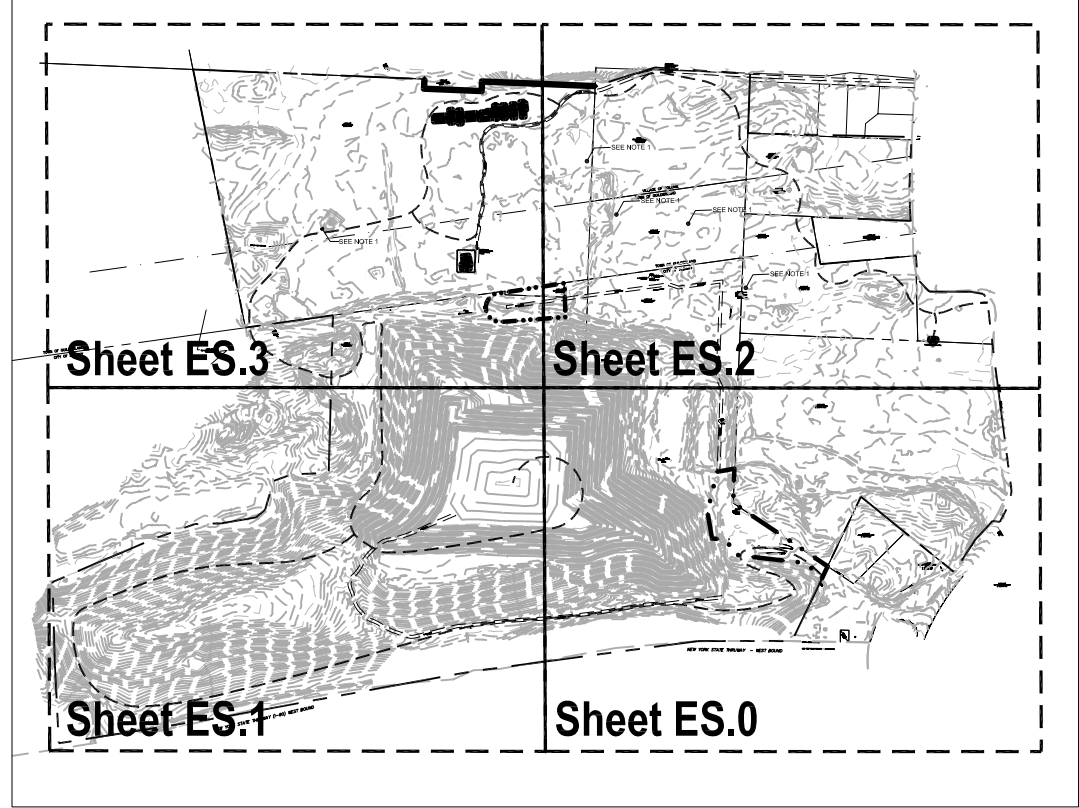

Notes:

1. Non-wetland areas of spoil piles to be stripped from current location and placed below final grade in areas of major earthwork.

Albany Rapp Road Landfill

Albany, New York
City of Albany, Dept. of General Services
One Conners Blvd.
Albany, New York

Erosion and Sedimentation Control Plan (SE)

REVISIONS		
No. 9	Date: 10 April 2009	By: knv/mmr
Description: Edits to grading plan based on historic points/markers.		
No. 10	Date: 16 April 2009	By: knv/mmr
Description: Edits to grading, restoration, wetland mitigation, stream restoration and erosion control plans.		
No. 11	Date: 28 April 2009	By: knv
Description: Edits to grading, restoration and wetland mitigation plans.		
No. 12	Date: 04 May 2009	By: knv
Description: Edits to grading, erosion control and restoration plans based on STP 1017 historic points.		
AES Proj. #: 06-0590		
Checked:		
Approved:		
Drawn by: mrr & knv		
File: 060590cmt		
Date: 10 April 2009		
Coordinate System: NAD NY State Plane, East (ft)		

CHA
CLOUGH HARBOR & ASSOCIATES LLP
111 Wilkes Circle, P.O. Box 5209, Albany, NY 12205-0209
Main: (518) 453-4550 • www.cloughharbour.com




Applied Ecological Services, Inc.
17921 Smith Road, P. O. Box 256
Brooklyn, NY 11202
Phone: 608.897.8641 Fax: 608.897.9486
www.appliedeco.com
Email: info@appliedeco.com

© 2009. All designs, concepts, details, etc. are the property of Applied Ecological Services, Inc. (AES) and may not be duplicated, photographed or reproduced without the written consent of AES, Inc.

Sheet Number


ES.0

IN PROGRESS
DO NOT USE FOR
CONSTRUCTION

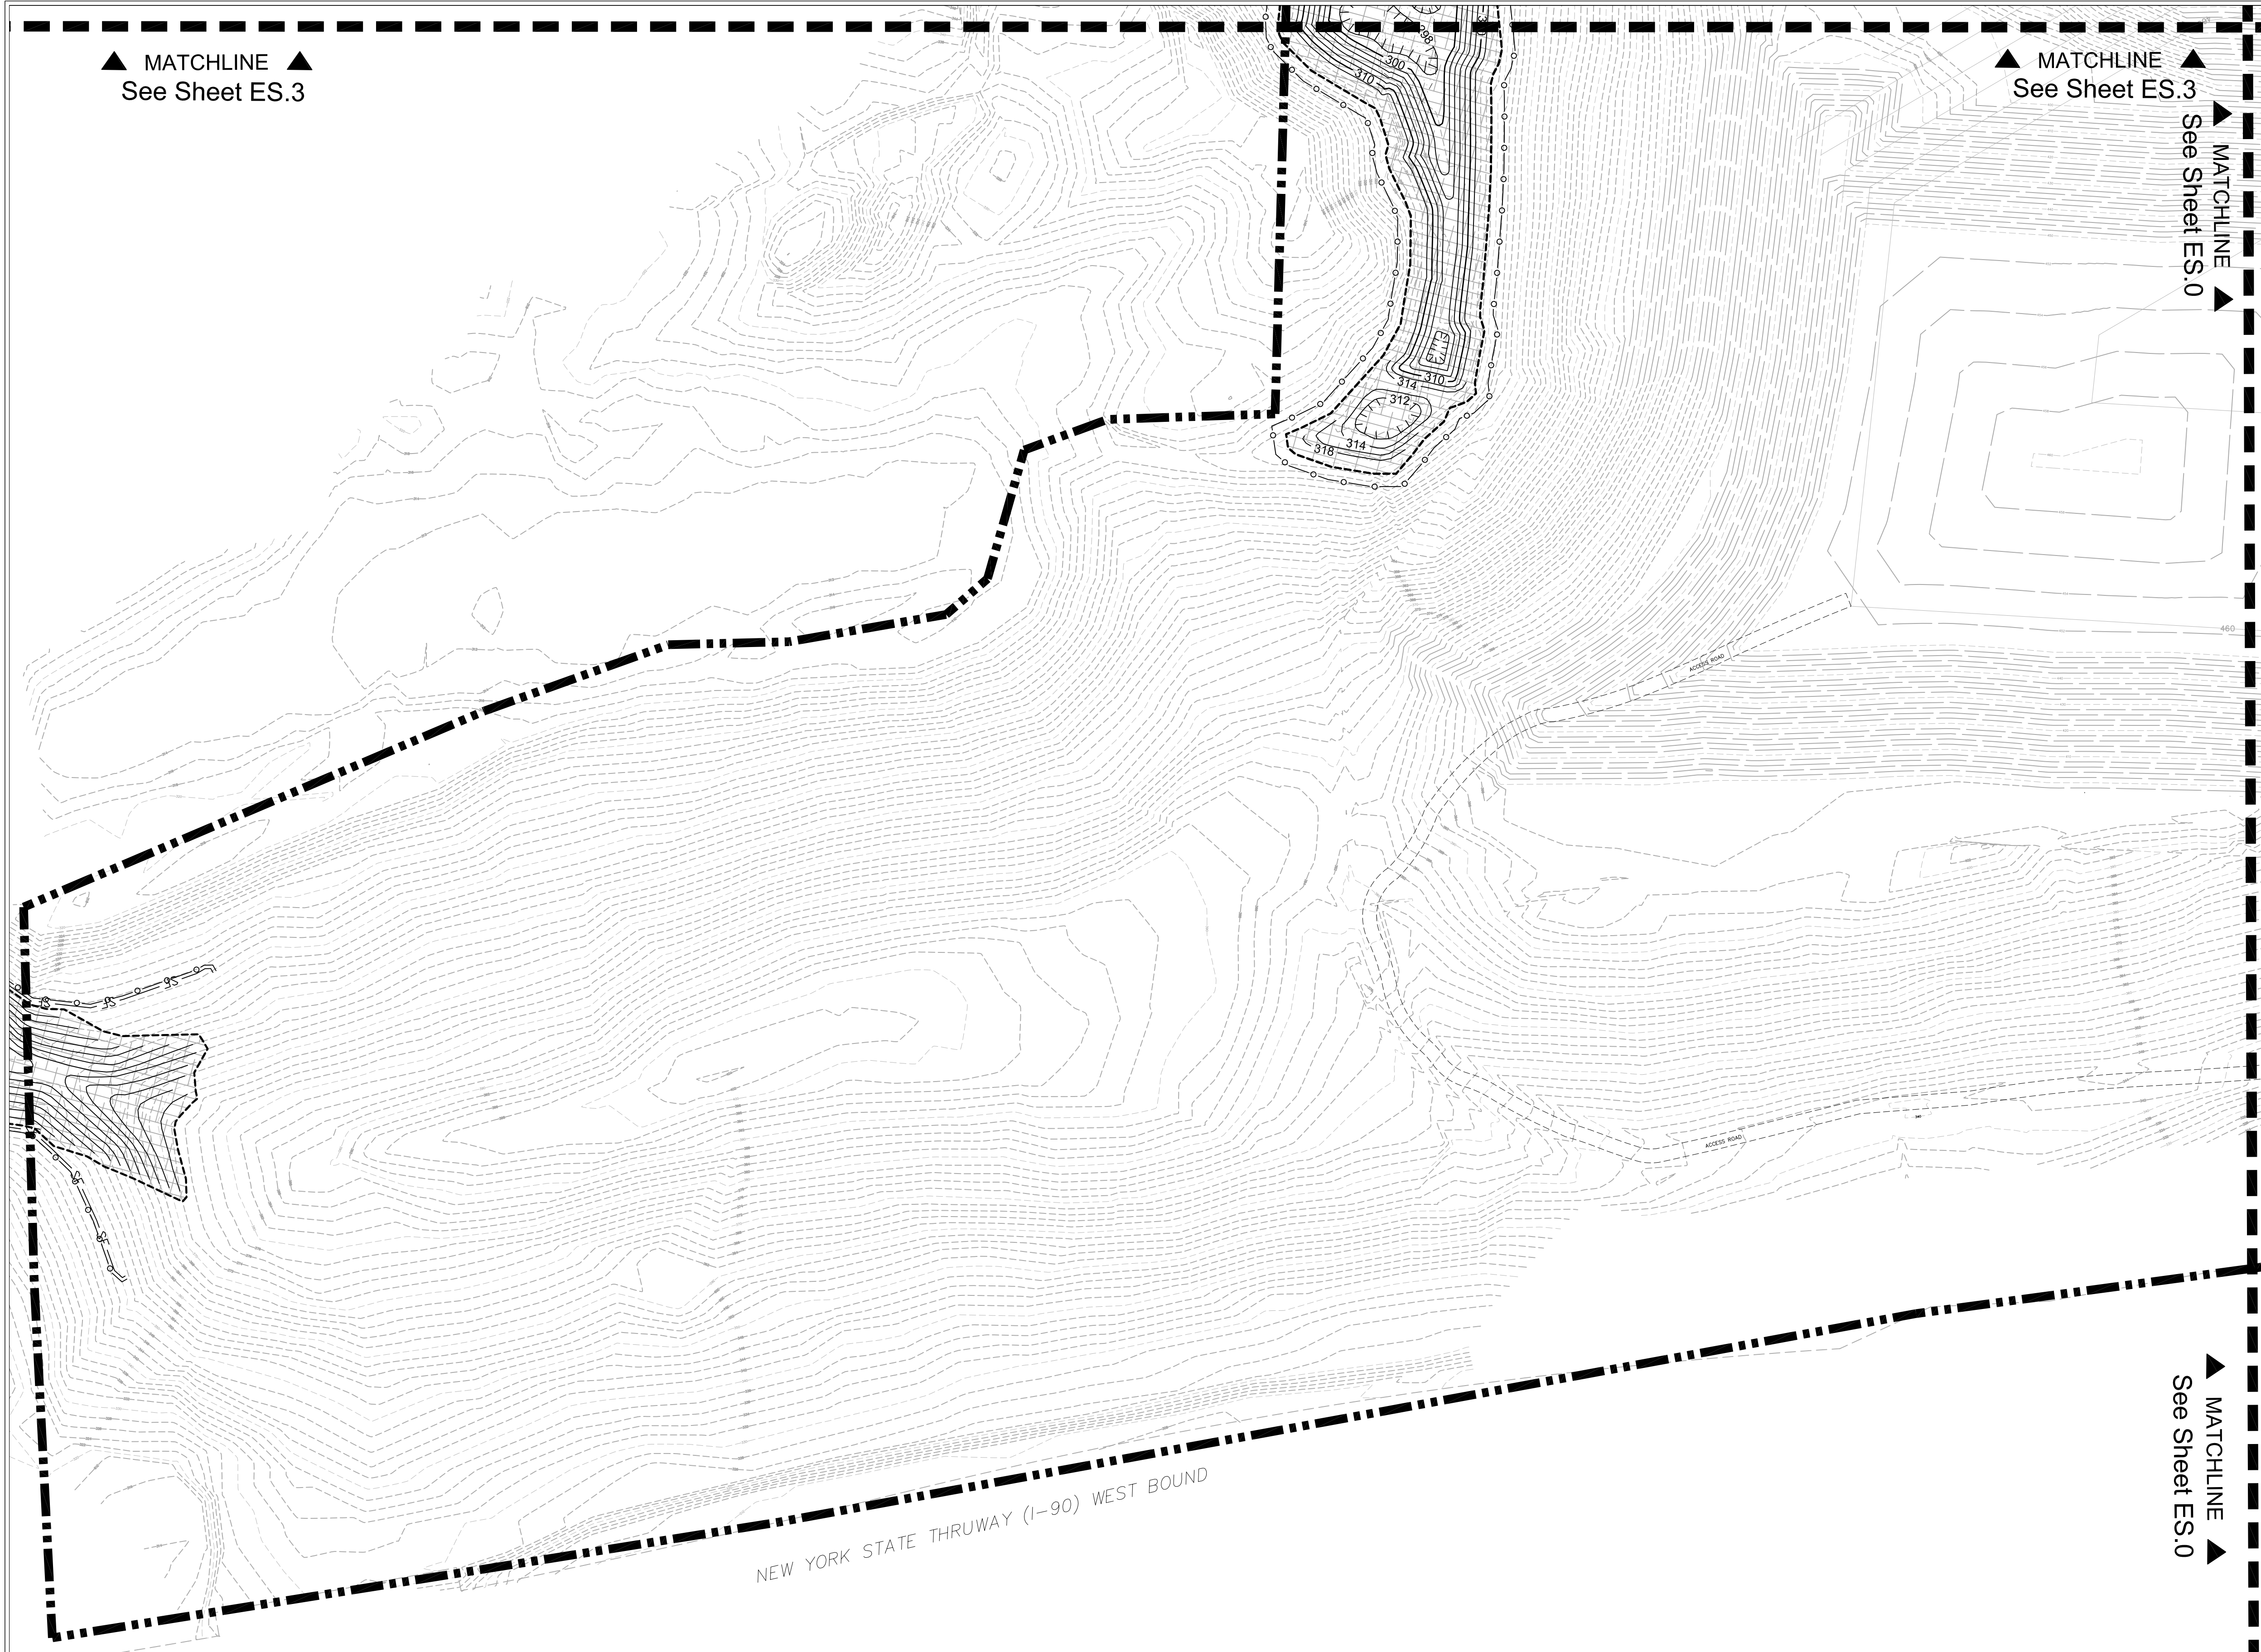


LEGEND

- | | | | | | | | |
|--|-----------------------|--|-------------------------------|--|---------------------------|--|---|
| | Site Boundary | | Proposed 10' Contours | | Proposed Drainage Channel | | Proposed Silt Fence |
| | Existing 10' Contours | | Proposed 2' Contours | | Slope | | Proposed Orange Construction Fence |
| | Existing 2' Contours | | Limits of Restoration Grading | | Wetland | | Proposed Rock Check Dam |
| | | | | | | | Topsoil Stripping Treatment |
| | | | | | | | Disturbed Area to be Immediately Cover Cropped and Mulched with Hydromulch or Straw Mulch and Tackifier |

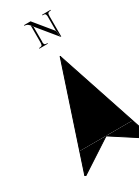

0 50 100 200 Feet
Scale: 1" = 100'
To Scale When Printed at 24" x 36"

Sheet Layout Diagram

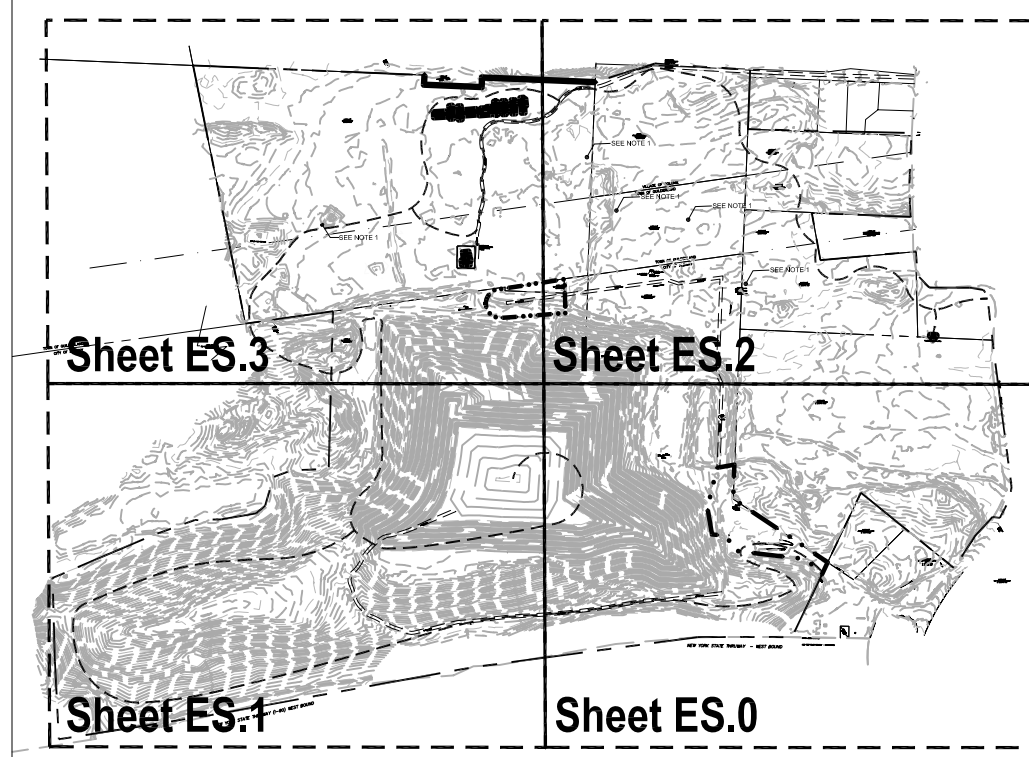

Notes:

- Non-wetland areas of spoil piles to be stripped from current location and placed below final grade in areas of major earthwork.

Albany Rapp Road Landfill

Albany, New York
City of Albany, Dept. of General Services
One Conners Blvd.
Albany, New York

Erosion and Sedimentation Control Plan (SW)

REVISIONS		
No. 9	Date: 10 April 2009	By: k/vmm
Description: Edits to grading plan based on historic points/markers.		
No. 10	Date: 16 April 2009	By: k/vmm
Description: Edits to grading, restoration, wetland mitigation, stream restoration and erosion control plans.		
No. 11	Date: 28 April 2009	By: k/v
Description: Edits to grading, restoration and wetland mitigation plans.		
No. 12	Date: 04 May 2009	By: k/v
Description: Edits to grading, erosion control and restoration plans based on STP 1017 historic points.		
AES Proj. #: 06-0590		
Checked:		
Approved:		
Drawn by: mrr & k/v		
File: 060590.mxd, local_drawings\cst_15jun08.dwg		
Date: 10 April 2009		
Coordinate System: NAD NY State Plane, East (ft)		

CHA
CLOUGH HANCOCK & ASSOCIATES LLP
111 W. 10th St., P.O. Box 5200, Albany, NY 12205-0200
Main: (518) 453-4500 • Fax: (518) 453-4501 • www.cloughhancok.com



Applied Ecological Services, Inc.
17921 Smith Road, P.O. Box 256
Brookfield, VT 05602
Phone: 608.897.8641 Fax: 608.897.8486
www.appliedeco.com
Email: info@appliedeco.com


© 2008. All designs, concepts, details, etc. are the property of Applied Ecological Services, Inc. (AES) and may not be duplicated, photographed or reproduced without the written consent of AES, Inc.
Sheet Number

ES.1

**IN PROGRESS
DO NOT USE FOR
CONSTRUCTION**



Sheet Layout Diagram

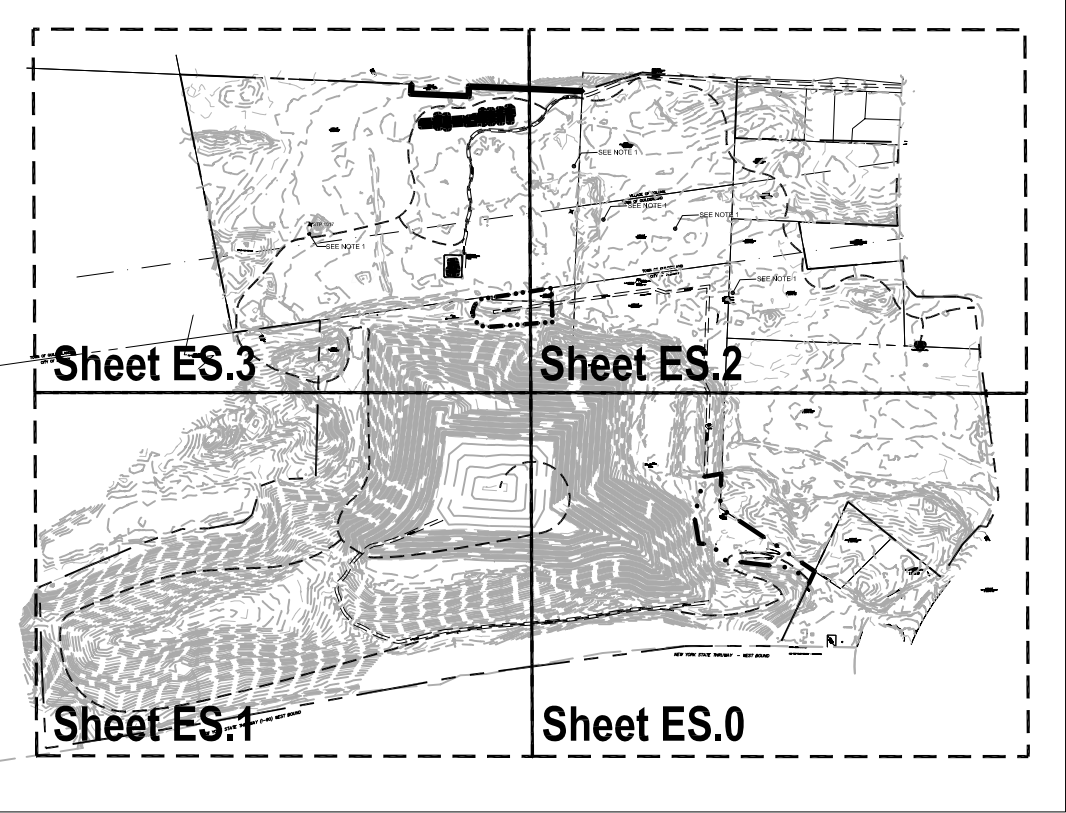

Albany Rapp Road Landfill
Albany, New York
City of Albany, Dept. of General Services
One Conners Blvd.
Albany, New York

**Erosion and
Sedimentation
Control Plan
(NE)**

REVISIONS		
No. 9	Date: 10 April 2009	By: kvlmm
Description: Edits to grading plan based on historic points/markers.		
No. 10	Date: 16 April 2009	By: kvlmm
Description: Edits to grading, restoration, wetland mitigation, stream restoration and erosion control plans.		
No. 11	Date: 28 April 2009	By: kv
Description: Edits to grading, restoration and wetland mitigation plans.		
No. 12	Date: 04 May 2009	By: kv
Description: Edits to grading, erosion control and restoration plans based on STP 1017 historic points.		
AES Proj. #: 06-0590		
Checked:		
Approved:		
Drawn by: mrr & kv		
File: 060590cmt		
Date: 10 April 2009		
Coordinate System: NAD NY State Plane, East (ft)		

GHA
CLOUGH HANCOCK & ASSOCIATES LLP
11 Wilkes Circle, P.O. Box 5209 Albany, NY 12205-0209
Main: (518) 453-4550 • Fax: (518) 453-4551 • www.dugantrabour.com



Applied Ecological Services, Inc.
17921 Smith Road, P. O. Box 256
Brookfield, VT 05202
Phone: 608.897.8641 Fax: 608.897.8486
www.appliedeco.com
Email: info@appliedeco.com

© 2009. All designs, concepts, details, etc. are the property of Applied Ecological Services, Inc. (AES) and may not be duplicated, photographed or reproduced without the written consent of AES, Inc.
Sheet Number

LEGEND


- | | | | | | | | |
|--|-----------------------|--|-------------------------------|--|---------------------------|--|---|
| | Site Boundary | | Proposed 10' Contours | | Proposed Drainage Channel | | Proposed Silt Fence |
| | Existing 10' Contours | | Proposed 2' Contours | | Slope | | Proposed Orange Construction Fence |
| | Existing 2' Contours | | Limits of Restoration Grading | | Wetland | | Proposed Rock Check Dam |
| | | | | | | | Topsoil Stripping Treatment |
| | | | | | | | Disturbed Area to be Immediately Cover Cropped and Mulched with Hydromulch or Straw Mulch and Tackifier |

0 50 100 200 Feet
Scale: 1" = 100'
To Scale When Printed at 24" x 36"

**IN PROGRESS
DO NOT USE FOR
CONSTRUCTION**



Sheet Layout Diagram

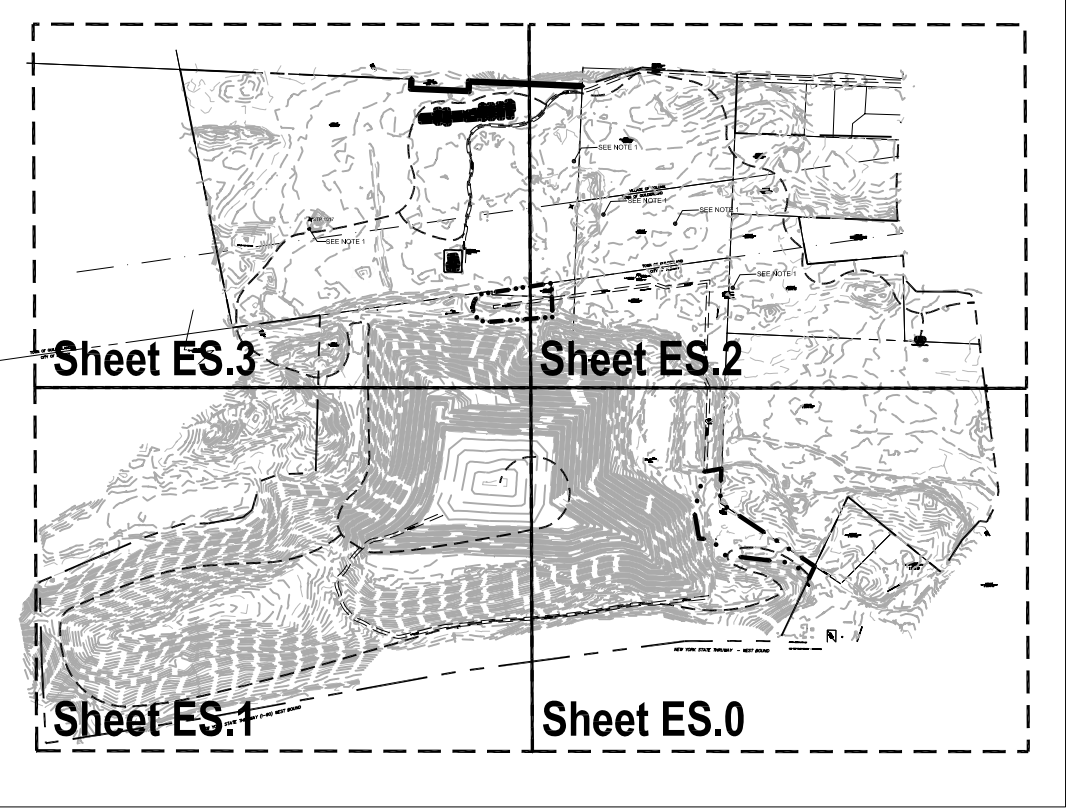

- Notes:
- Appropriate signage stating "Environmentally Sensitive Area" will be placed around the periphery of historic points of STP 1017.

Albany Rapp Road Landfill
Albany, New York
City of Albany, Dept. of General Services
One Conners Blvd.
Albany, New York

**Erosion and
Sedimentation
Control Plan
(NW)**

REVISIONS		
No. 9	Date: 10 April 2009	By: krivm
Description: Edits to grading plan based on historic points/markers.		
No. 10	Date: 16 April 2009	By: krivm
Description: Edits to grading, restoration, wetland mitigation, stream restoration and erosion control plans.		
No. 11	Date: 28 April 2009	By: kv
Description: Edits to grading, restoration and wetland mitigation plans.		
No. 12	Date: 04 May 2009	By: kv
Description: Edits to grading, erosion control and restoration plans based on STP 1017 historic points.		
AES Proj. #: 06-0590		
Checked:		
Approved:		
Drawn by: mrr & kv		
File: 060590.mxd		
Date: 10 April 2009		
Coordinate System: NAD NY State Plane, East (ft)		

CHA
CLOUGH HANCOCK & ASSOCIATES LLP
111 Westside Circle, P.O. Box 5209 Albany, NY 12205-0209
Main: (518) 453-4550 • Fax: (518) 453-4551 • www.cloughhancok.com




Applied Ecological Services, Inc.
17921 Smith Road, P. O. Box 256
Brookfield, VT 05201
Phone: 608.897.8641 Fax: 608.897.8486
www.appliedeco.com
Email: info@appliedeco.com

© 2009. All designs, concepts, details, etc. are the property of Applied Ecological Services, Inc. (AES) and may not be duplicated, photographed or reproduced without the written consent of AES, Inc.
Sheet Number

ES.3

LEGEND

	Site Boundary		Proposed 10' Contours		Proposed Drainage Channel		Proposed Silt Fence		Proposed Orange Construction Fence		Topsoil Stripping Treatment
	Existing 10' Contours		Proposed 2' Contours		Slope		Proposed Rock Check Dam		Disturbed Area to be Immediately Cover Cropped and Mulched with Hydromulch or Straw Mulch and Tackifier		
	Existing 2' Contours		Limits of Restoration Grading		Wetland						

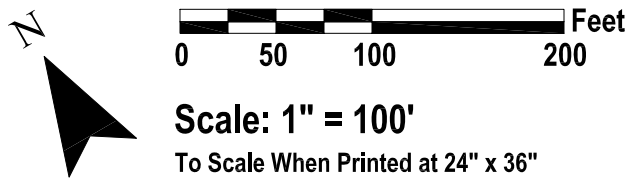


**IN PROGRESS
DO NOT USE FOR
CONSTRUCTION**



LEGEND

- | | | | | | |
|--|-----------------------|--|--------------------------------------|--|-------------------------------------|
| | Project Boundary | | Wetland Soils Salvage Area | | Upland Soils Salvage Area |
| | Existing 2' Contours | | Wetland Soils Salvage Recieving Area | | Upland Soils Salvage Recieving Area |
| | Existing 10' Contours | | Wetland | | |

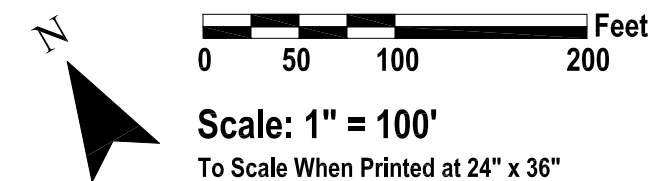

**IN PROGRESS
DO NOT USE FOR
CONSTRUCTION**

Albany Rapp Road Landfill

Albany, New York
City of Albany, Dept. of General Services
One Conners Blvd.
Albany, New York

**Salvage/Closure
Plan**

REVISIONS		
No. 9	Date: 10 April 2009	By: kvl/mr
Description: Edits to grading plan based on historic points/markers.		
No. 10	Date: 16 April 2009	By: kvl/mr
Description: Edits to grading, restoration, wetland mitigation, stream restoration and erosion control plans.		
No. 11	Date: 28 April 2009	By: kv
Description: Edits to grading, restoration and wetland mitigation plans.		
No. 12	Date: 04 May 2009	By: kv
Description: Edits to grading, erosion control and restoration plans based on STP 1017 historic points.		
AES Proj. #: 06-0590		
Checked:		
Approved:		
Drawn by: mrr & kv		
File: 060590cmt		
Date: 10 April 2009		
Coordinate System: NAD NY State Plane, East (ft)		

CHA
CLOUGH HARBOR & ASSOCIATES LLP
111 Wilkes Circle, P.O. Box 5209, Albany, NY 12205-0209
Main: (518) 453-4550 • www.cloughharbour.com



Applied Ecological Services, Inc.
17921 Smith Road, P. O. Box 256
Brookfield, VT 05200
Phone: 608.897.8641 Fax: 608.897.8486
www.appliedeco.com
Email: info@appliedeco.com

© 2009. All designs, concepts, details, etc. are the property of Applied Ecological Services, Inc. (AES) and may not be duplicated, photographed or reproduced without the written consent of AES, Inc.
Sheet Number



- Notes:
- Wetland hydrology in areas outside of the limits of grading in created wetlands W5, W7,W8 and W15 will be achieved by creating adjacent streams and wetlands and amending soils as needed.

Albany Rapp Road Landfill
Albany, New York
City of Albany, Dept. of General Services
One Connors Blvd.
Albany, New York

Wetland Impact & Mitigation Plan

REVISIONS		
No: 9	Date: 10 April 2009	By: knv/mrr
Description: Edits to grading plan based on historic points' markers.		
No: 10	Date: 16 April 2009	By: knv/mrr
Description: Edits to grading, restoration, wetland mitigation, stream restoration and erosion control plans.		
No: 11	Date: 28 April 2009	By: knv
Description: Edits to grading, restoration and wetland mitigation plans.		
No: 12	Date: 04 May 2009	By: knv
Description: Edits to grading, erosion control and restoration plans based on STP 1017 historic points.		

AES Proj. #: 06-0590
Checked:
Approved:
Drawn by: mrr & knv
File: 060590cns1
Date: 10 April 2009
Coordinate System: NAD NY State Plane, East (ft)

CHA
CLOUGH HANCOCK & ASSOCIATES LLP
111 Wilkes Circle, 3rd Floor Albany, NY 12205-0289
Main: (518) 455-4550 • www.cloughhancor.com



Applied Ecological Services, Inc.
17921 Smith Road, P. O. Box 256
Brookhead, VA 23520
Phone: 608.897.8641 Fax: 608.897.8486
www.appliedeco.com
Email: info@appliedeco.com

© 2009. All designs, concepts, details, etc. are the property of Applied Ecological Services, Inc. (AES) and may not be duplicated, photographed or reproduced without the written consent of AES, Inc.
Sheet Number


LEGEND

	Project Boundary		Limit of Restoration Grading		Area of Impacted Wetland to be Mitigated In Situ (temporary impacts) 3.71 AC		Existing Wetland
	Existing 2' Contours		Proposed 2' Contours		Areas of Impacted Wetland to be Mitigated Elsewhere on Site (permanent impacts) 5.05 AC		Topsoil Stripping Treatment
	Existing 10' Contours		Proposed 10' Contours		Wetland Creation 20.00 AC		

Scale: 1" = 200'
To Scale When Printed at 24" x 36"



Community Type	Permanent Impacts		Temporary Impacts	Mitigation		
	Landfill Expansion Area	Restoration Area	Restoration Area	Landfill & Restoration Area		
	Acres Filled	Acres Filled	Acres Graded	Acres Created	Acres Restored	Acres Enhanced
Degraded Wetlands						
Ditch/ Wet Old Field		0.06	1.89			
Disturbed Forested Wetland	5.05	0.24	1.66			
Subtotals	5.05	0.3	3.55			
Restored Wetlands						
Pine Barrens Vernal Pond				1.12		
Sedge Meadow				0.63		
Forested Wetland				11.34	2	27.59
(Red Maple Hardwood Swamp)						
Forested Riparian Wetland				6.04	0.82	
(Red Maple Hardwood Swamp)						
Biofilter Wetland				0.69	0.73	
Subtotals	5.05	0.3		19.82	3.55	27.59
Totals		5.35	3.55		50.96	
Streams						
Ditch (from upland)			690 lf			
Ditched Stream	1490 lf		600 lf			
Restored Stream				3169.75 lf		
Totals	1490 lf		1290 lf	3169.75 lf		
Restored & Enhanced Uplands						
Dry Prairie/Sand Flat					49.55	
Dune and Dune Barrens						121.93
Pitch Pine-Scrub Oak Barrens						30.92
Pitch Pine-Oak Forest Buffer Enhancement						
Native Nursery				1.44		
Totals					203.84	

IN PROGRESS
DO NOT USE FOR CONSTRUCTION

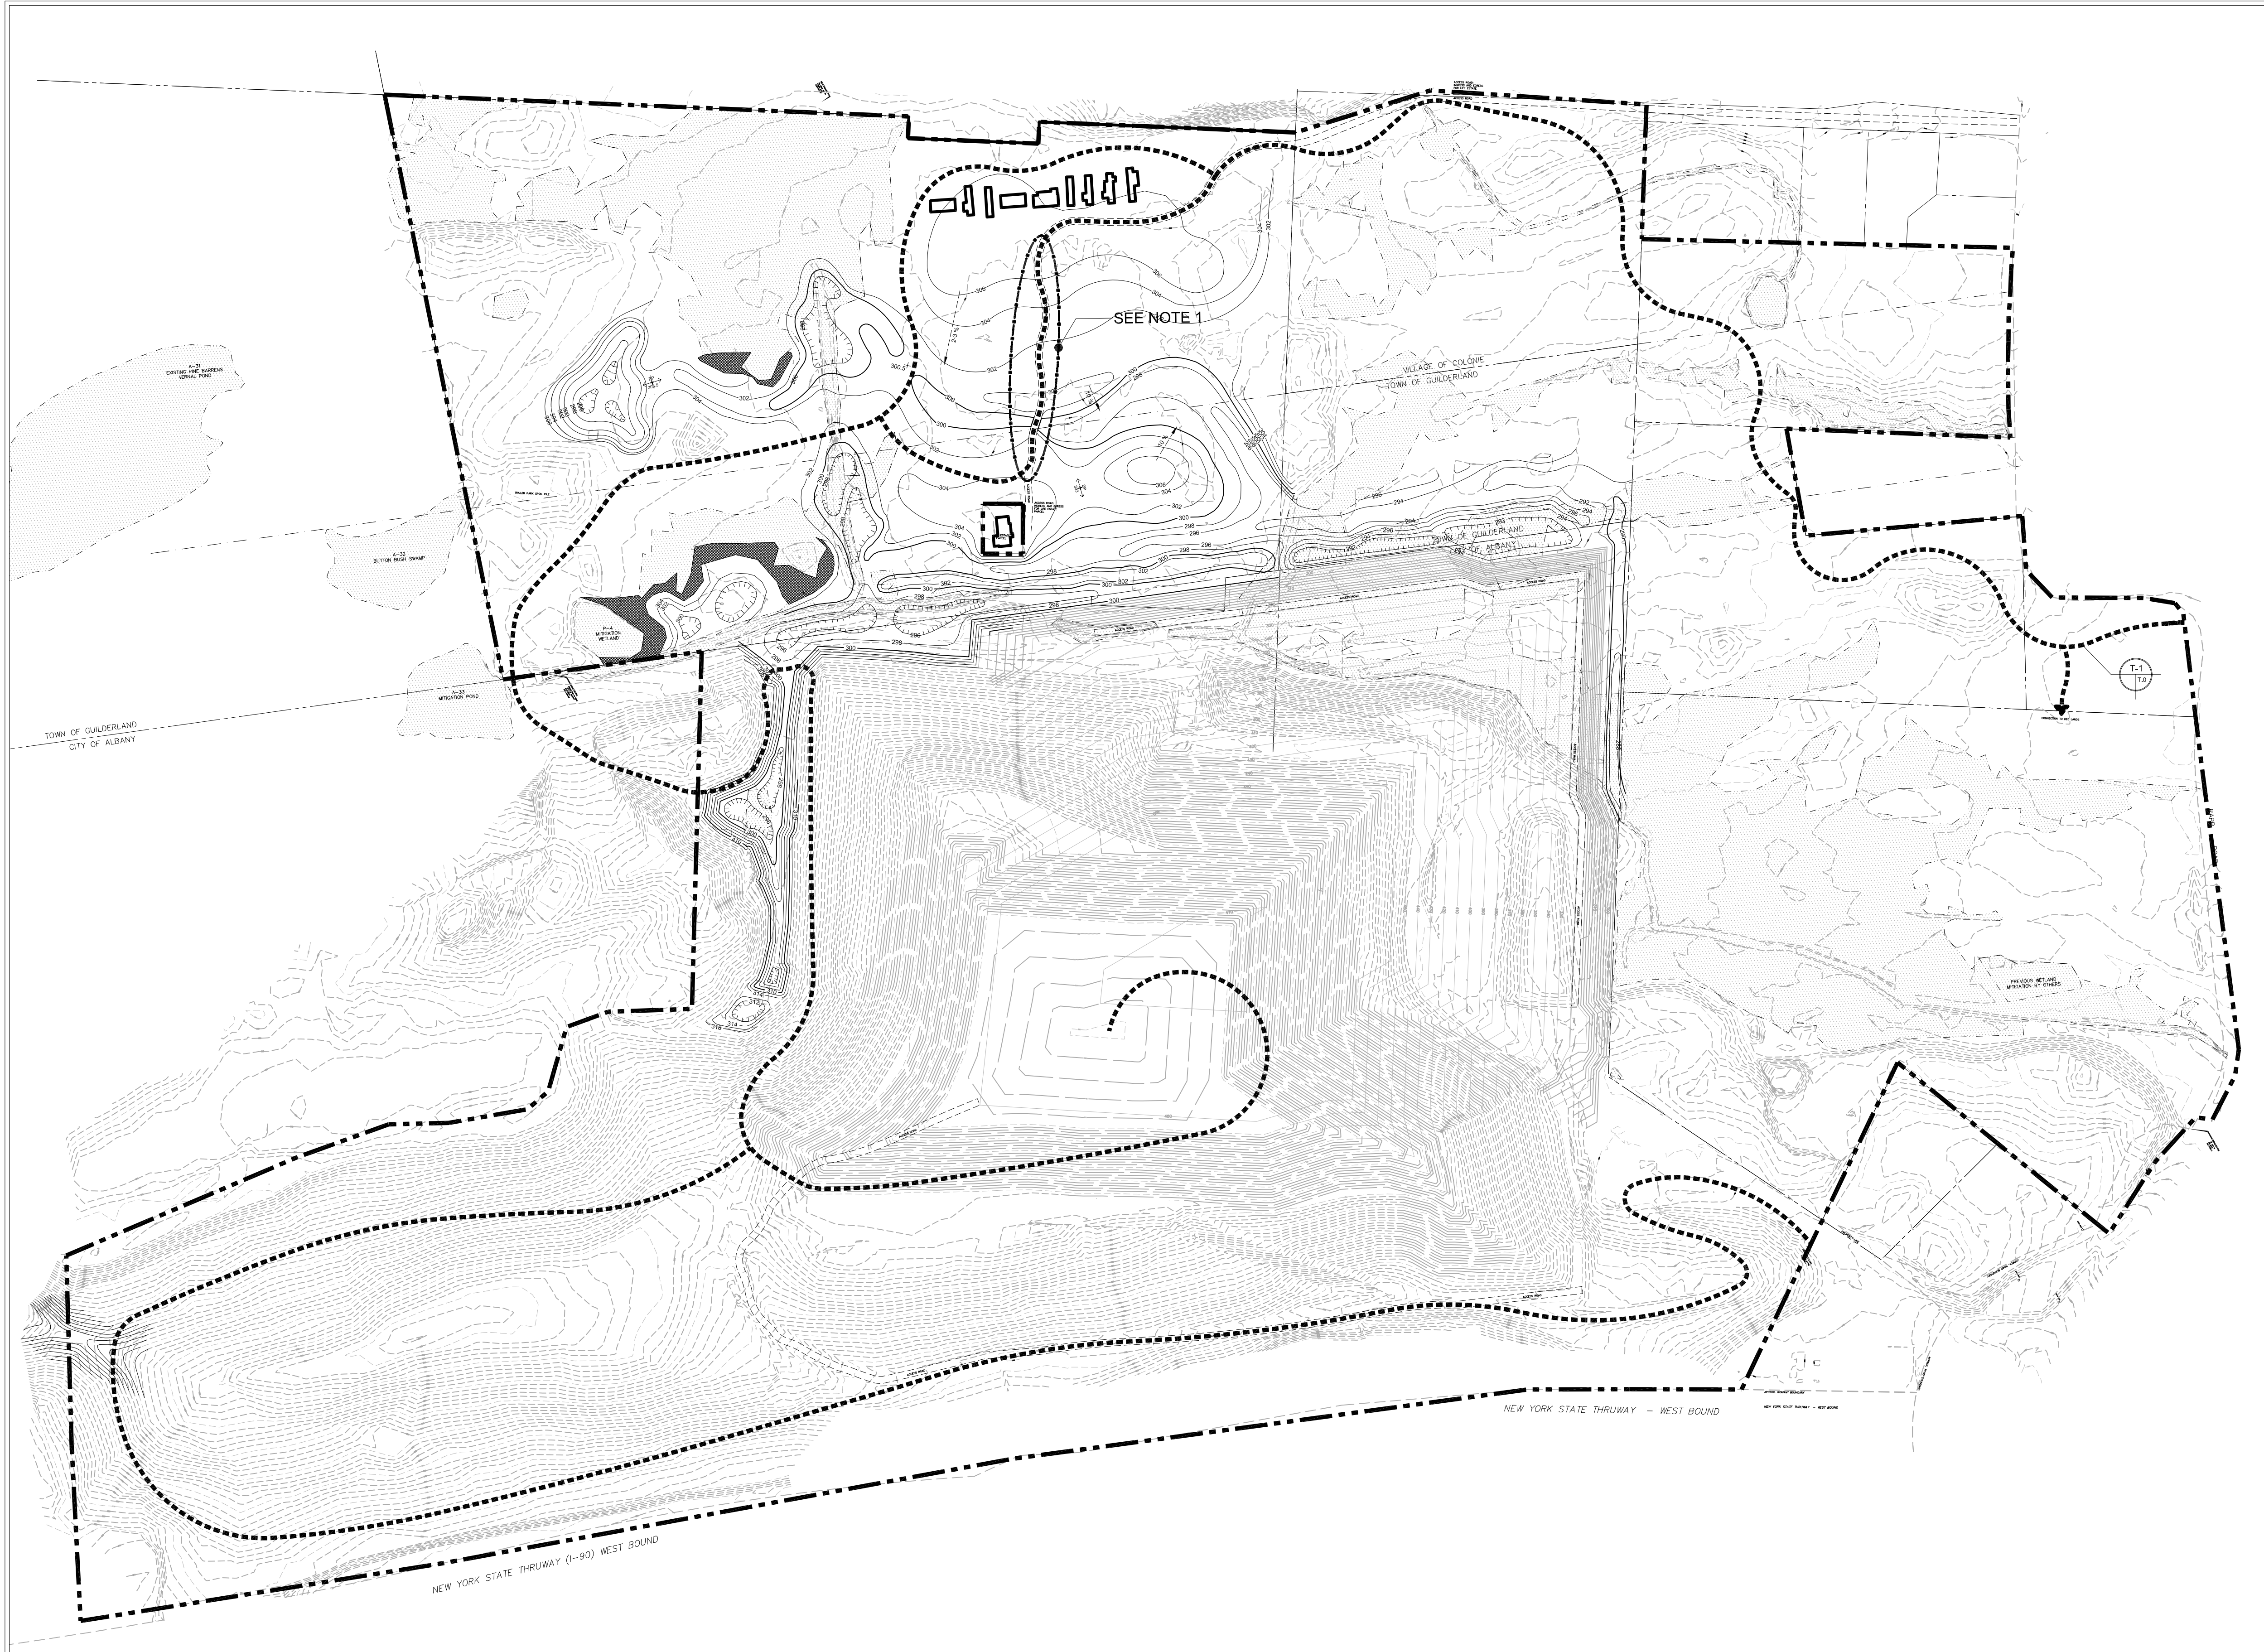

LEGEND

- | | | | | | |
|--|-----------------------|--|-----------------------|--|-----------------------------|
| | Site Boundary | | Proposed 10' Contours | | Existing Access Road |
| | Existing 10' Contours | | Proposed 2' Contours | | Existing Wetland Boundary |
| | Existing 2' Contours | | Trail | | Topsoil Stripping Treatment |

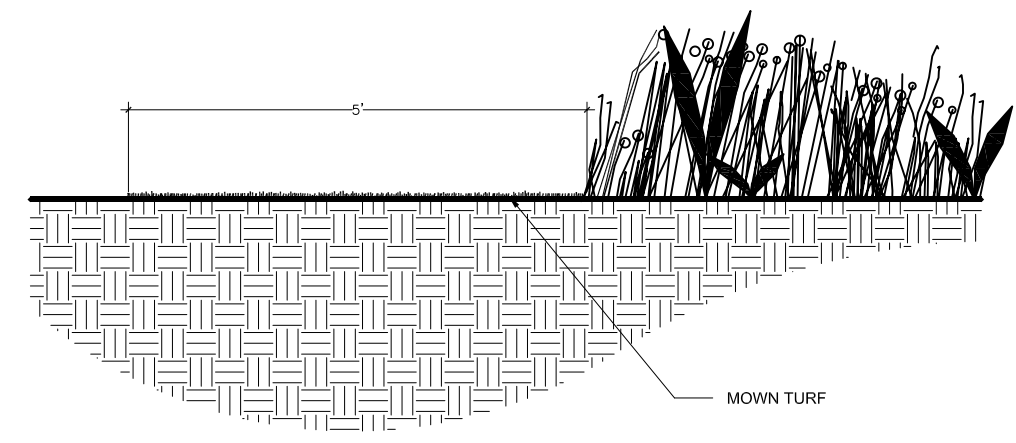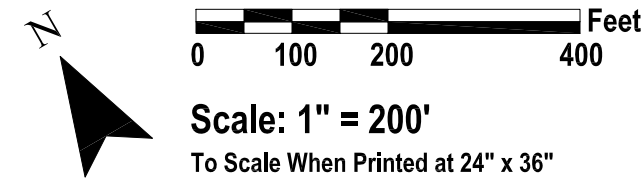

MOWN TRAIL SECTION
Scale: NTS

- Notes:
- Life estate ingress/ egress will be maintained to accomodate emergency vehicles until life estate is vacated. Further modifications to this roadway may occur to accomodate restortaion and trail layout.

Albany Rapp Road Landfill
Albany, New York
City of Albany, Dept. of General Services
One Conners Blvd.
Albany, New York

Trail Plan

REVISIONS		
No. 9	Date: 10 April 2009	By: kvl/mmr
Description: Edits to grading plan based on historic points/markers.		
No. 10	Date: 16 April 2009	By: kvl/mmr
Description: Edits to grading, restoration, wetland mitigation, stream restoration and erosion control plans.		
No. 11	Date: 28 April 2009	By: kv
Description: Edits to grading, restoration and wetland mitigation plans.		
No. 12	Date: 04 May 2009	By: kv
Description: Edits to grading, erosion control and restoration plans based on STP 1017 historic points.		
AES Proj. #: 06-0590		
Checked:		
Approved:		
Drawn by: mrr & kv		
File: 060590.mxd		
Date: 10 April 2009		
Coordinate System: NAD NY State Plane, East (ft)		

CHA
CLOUGH HANCOCK & ASSOCIATES LLP
111 Wilkes Circle, P.O. Box 5209, Albany, NY 12205-0209
Main: (518) 453-4550 • www.doughtrabour.com



Applied Ecological Services, Inc.
17921 Smith Road, P. O. Box 256
Brookfield, WI 53005
Phone: 608.897.8641 Fax: 608.897.8486
www.appliedecoco.com
Email: info@appliedecoco.com


© 2009. All designs, concepts, details, etc. are the property of Applied Ecological Services, Inc. (AES) and may not be duplicated, photographed or reproduced without the written consent of AES, Inc.
Sheet Number

IN PROGRESS
DO NOT USE FOR
CONSTRUCTION



LEGEND

- | | | | |
|--|--------------------------------|--|---------------------------------|
| | Project Boundary | | Phase 3: Years 3-4
51.73 AC |
| | Phase 1: Year 1
37.80 AC | | Phase 4: Years 5-6
21.65 AC |
| | Phase 2: Years 2-3
56.86 AC | | Phase 5: Years 7-10
86.93 AC |

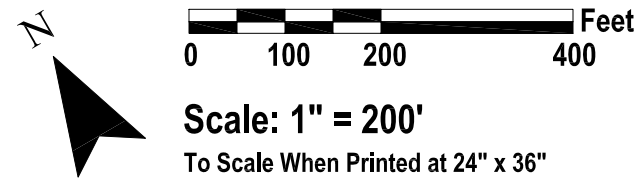

**IN PROGRESS
DO NOT USE FOR
CONSTRUCTION**

Albany Rapp Road Landfill
Albany, New York
City of Albany, Dept. of General Services
One Connors Blvd.
Albany, New York

Phasing Plan

REVISIONS		
No. 9	Date: 10 April 2009	By: kvlmmr
Description: Edits to grading plan based on historic points/markers.		
No. 10	Date: 16 April 2009	By: kvlmmr
Description: Edits to grading, restoration, wetland mitigation, stream restoration and erosion control plans.		
No. 11	Date: 28 April 2009	By: kv
Description: Edits to grading, restoration and wetland mitigation plans.		
No. 12	Date: 04 May 2009	By: kv
Description: Edits to grading, erosion control and restoration plans based on STP 1017 historic points.		
AES Proj. #: 06-0590		
Checked:		
Approved:		
Drawn by: mrr & kv		
File: 060590.mxd		
Date: 10 April 2009		
Coordinate System: NAD NY State Plane, East (ft)		


CHA
CLOUGH HANBOUR & ASSOCIATES LLP
111 Wilkes Circle, P.O. Box 5209 • Albany, NY 12205-0209
Main: (518) 453-4550 • www.cloughhanbour.com



Applied Ecological Services, Inc.
17921 Smith Road, P. O. Box 256
Brookfield, WI 53005
Phone: 608.897.8641 Fax: 608.897.8486
www.appliedeco.com
Email: info@appliedeco.com

© 2009. All designs, concepts, details, etc. are the property of Applied Ecological Services, Inc. (AES) and may not be duplicated, photographed or reproduced without the written consent of AES, Inc.

Sheet Number

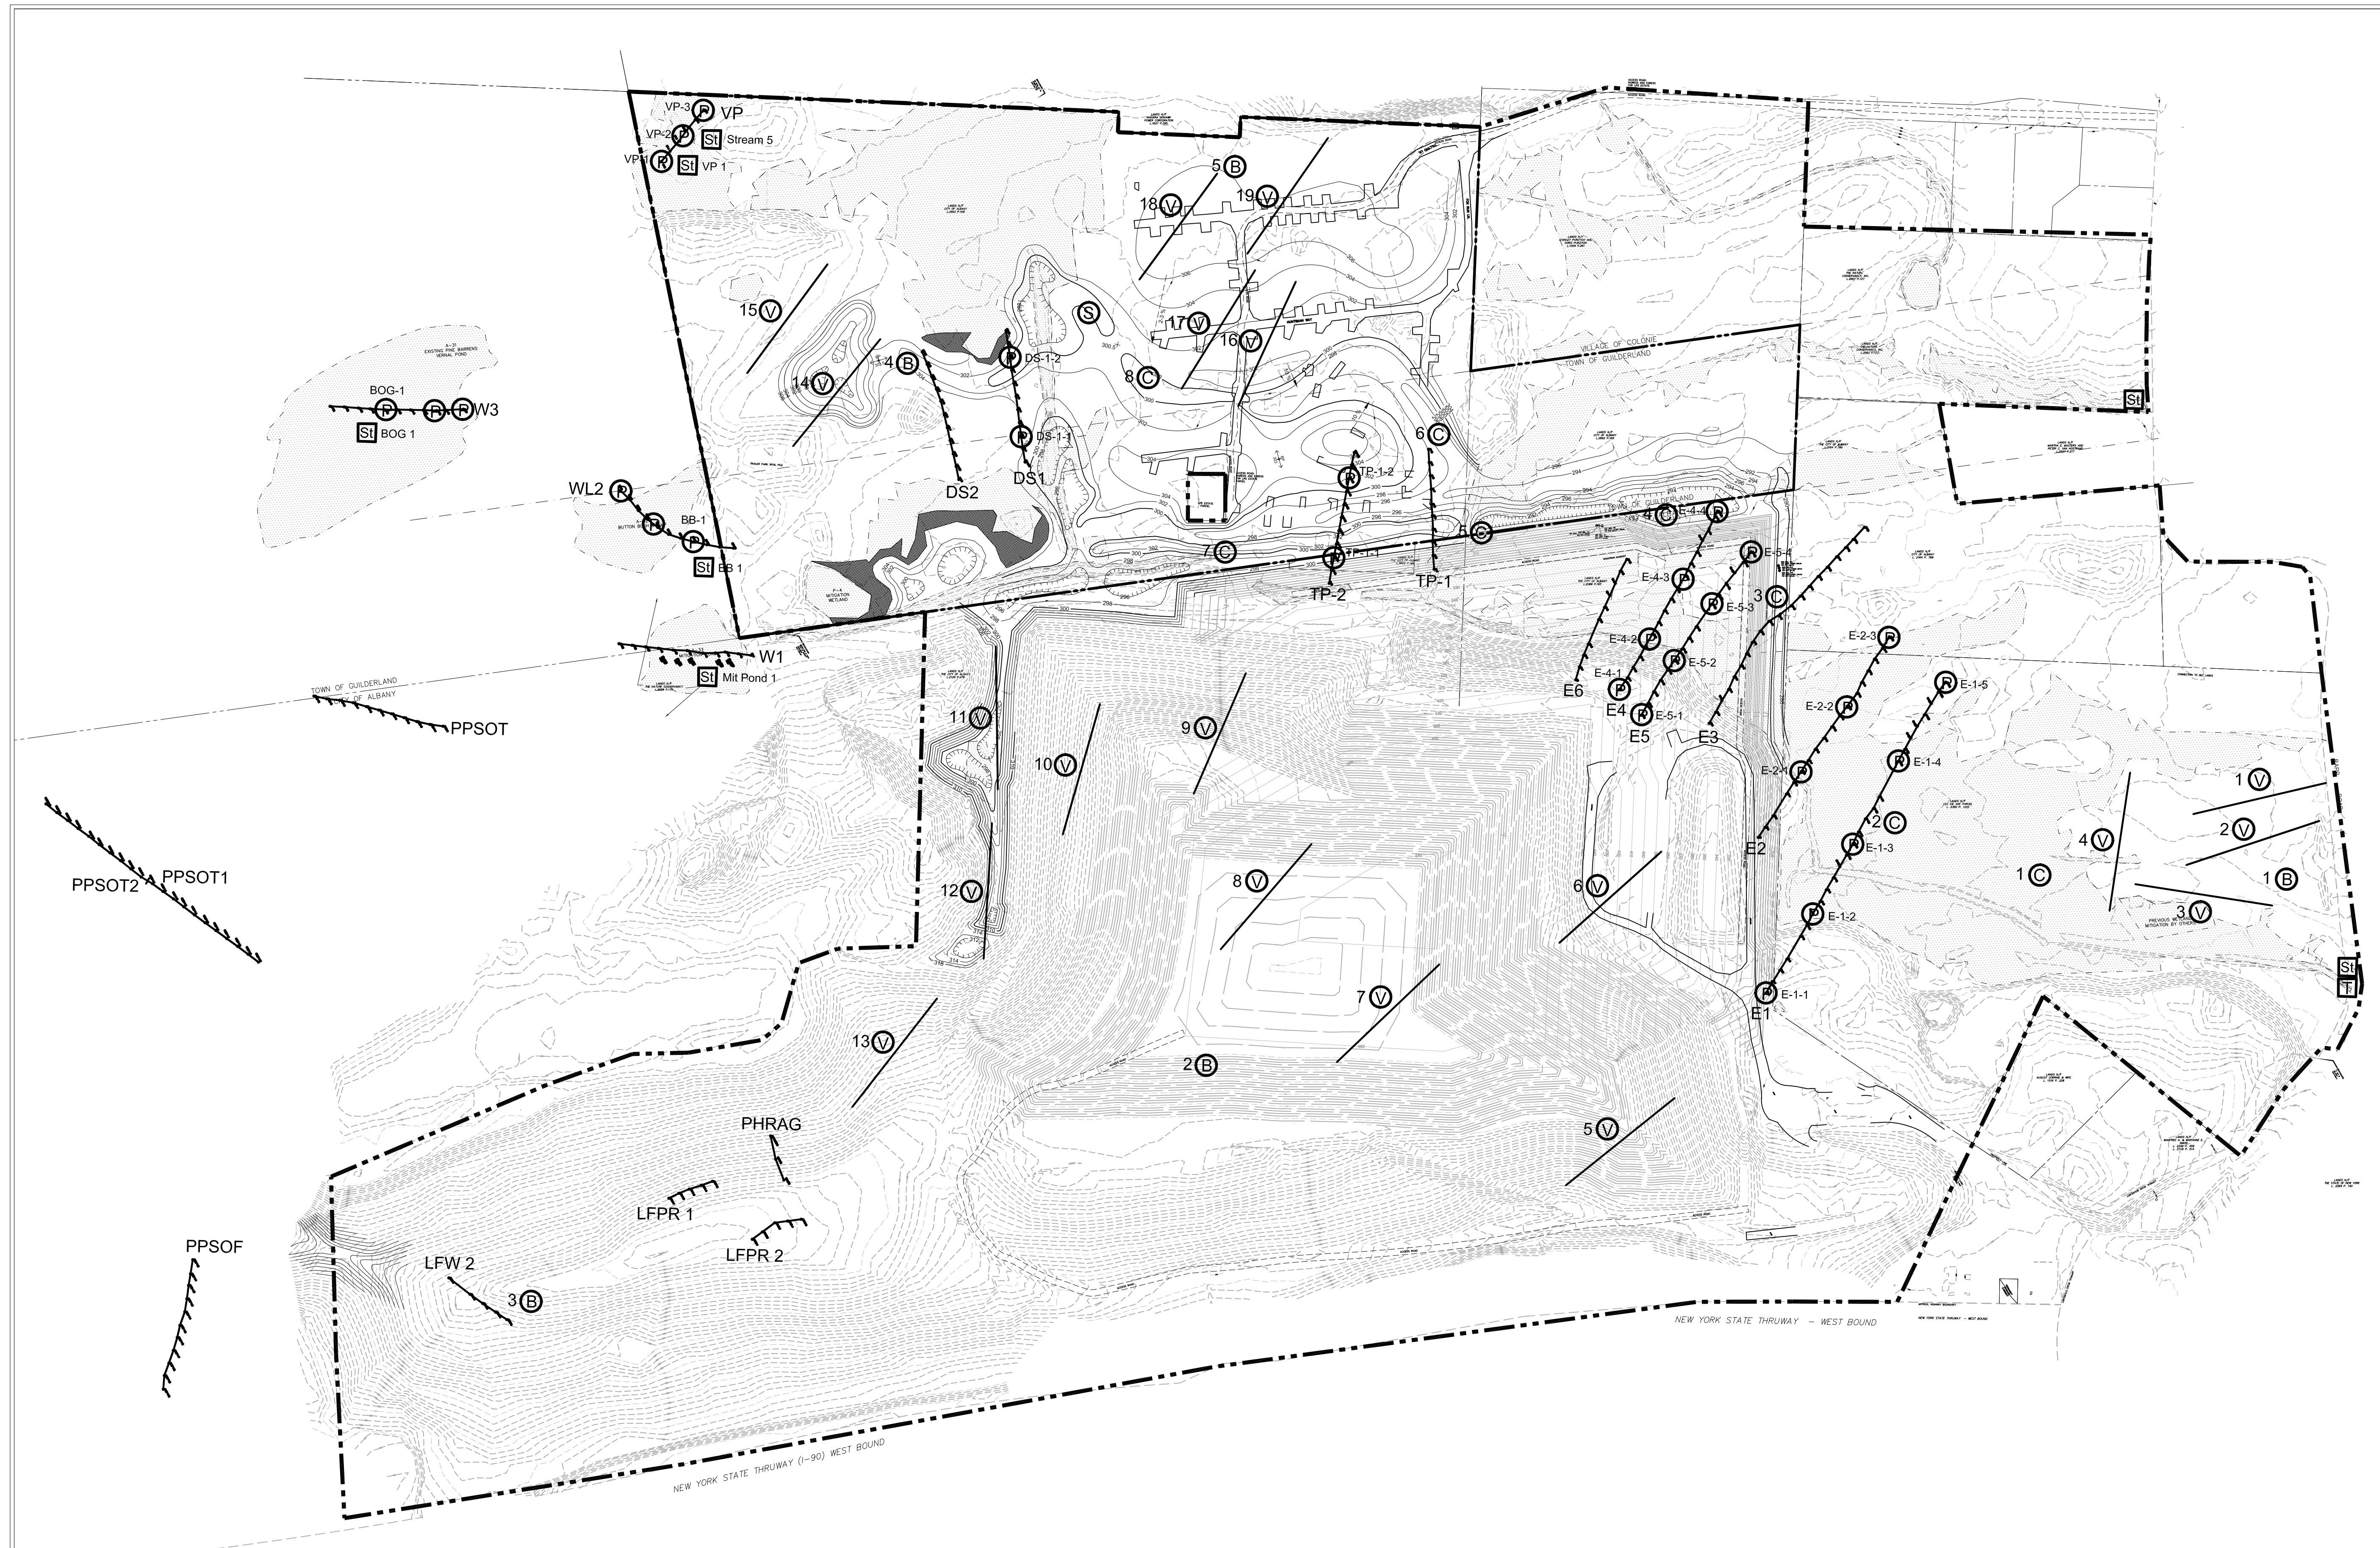

LEGEND

- | | | | | | | | | | |
|--|-----------------------|--|-------------------------------|--|--|--|-------------------------------|--|--|
| | Project Boundary | | Proposed 2' Contours | | Proposed Vegetation Cover/Frequency Transect | | Bird/Butterfly Sampling Point | | Datasonde Telog Water Level Monitoring |
| | Existing 2' Contours | | Proposed 10' Contours | | Existing Vegetation Cover/Frequency Transect | | Stream Grade Control Points | | Existing Wetland |
| | Existing 10' Contours | | Continuous Stream Stage Meter | | Shallow Groundwater Movements | | Staff Gage Stage Measurements | | Topsoil Stripping Treatment |

Scale: 1" = 200'
To Scale When Printed at 24" x 36"

IN PROGRESS
DO NOT USE FOR
CONSTRUCTION

Albany Rapp Road Landfill

Albany, New York
City of Albany, Dept. of General Services
One Conners Blvd.
Albany, New York

Monitoring Plan

REVISIONS	No.	Date	By	Rev
No. 9	10 April 2009	By: kvl/mr		
Description: Edits to grading plan based on historic points/markers.				
No. 10	16 April 2009	By: kvl/mr		
Description: Edits to grading, restoration, wetland mitigation, stream restoration and erosion control plans.				
No. 11	28 April 2009	By: kv		
Description: Edits to grading, restoration and wetland mitigation plans.				
No. 12	04 May 2009	By: kv		
Description: Edits to grading, erosion control and restoration plans based on STP 1017 historic points.				
AES Proj. #: 06-0590				
Checked:				
Approved:				
Drawn by: mrr & kv				
File: 060590.mst				
Date: 10 April 2009				
Coordinate System: NAD NY State Plane, East (ft)				

CHA
CLOUGH HANCOCK & ASSOCIATES LLP
111 Western Circle, P.O. Box 5209, Albany, NY 12205-0209
Main: (518) 453-4550 • Fax: (518) 453-4551 • www.cloughhancoc.com



Applied Ecological Services, Inc.
17921 Smith Road, P. O. Box 256
Brooklyn, NY 11208
Phone: 608.897.8641 Fax: 608.897.8486
www.appliedeco.com
Email: info@appliedeco.com


© 2009. All designs, concepts, details, etc. are the property of Applied Ecological Services, Inc. (AES) and may not be duplicated, photographed or reproduced without the written consent of AES, Inc.
Sheet Number

M.0



LEGEND

- | | | | | | | | |
|--|-----------------------|--|-----------------------|--|-------------------|--|---|
| | Project Boundary | | Proposed 2' Contours | | Common Reed Grass | | European buckthorn, garlic mustard and Oriental bittersweet |
| | Existing 2' Contours | | Proposed 10' Contours | | Knapweed | | Topsoil Stripping Treatment |
| | Existing 10' Contours | | Existing Wetlands | | Honeysuckle | | |

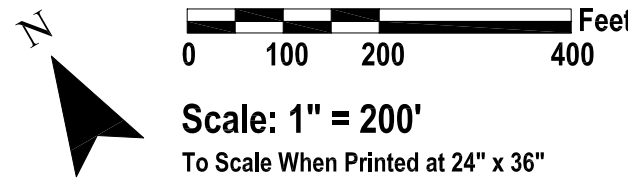

IN PROGRESS
DO NOT USE FOR
CONSTRUCTION

Albany Rapp Road Landfill

Albany, New York
City of Albany, Dept. of General Services
One Connors Blvd.
Albany, New York

**Invasive Plant
Species**

REVISIONS		
No. 9	Date: 10 April 2009	By: kvl/mrr
Description: Edits to grading plan based on historic points/markers.		
No. 10	Date: 16 April 2009	By: kvl/mrr
Description: Edits to grading, restoration, wetland mitigation, stream restoration and erosion control plans.		
No. 11	Date: 28 April 2009	By: kv
Description: Edits to grading, restoration and wetland mitigation plans.		
No. 12	Date: 04 May 2009	By: kv
Description: Edits to grading, erosion control and restoration plans based on STP 1017 historic points.		
AES Proj. #: 06-0590		
Checked:		
Approved:		
Drawn by: mrr & kv		
File: 060590.mst		
Date: 10 April 2009		
Coordinate System: NAD NY State Plane, East (ft)		

CHA
CLOUGH HARBOR & ASSOCIATES LLP
11 Wilcox Circle, 4th Fl., Box 5209 Albany, NY 12205-0209
Main: (518) 453-4550 • Fax: (518) 453-4550 • www.cloughharbour.com



Applied Ecological Services, Inc.
17921 Smith Road, P. O. Box 256
Brookfield, WI 53005
Phone: 608.897.8641 Fax: 608.897.8486
www.appliedeco.com
Email: info@appliedeco.com

© 2009. All designs, concepts, details, etc. are the property of Applied Ecological Services, Inc. (AES) and may not be duplicated, photographed or reproduced without the written consent of AES, Inc.

Sheet Number

PM.0